

OPEN SPACE RESIDENTIAL DEVELOPMENT PLAN

AYER

STRATTON HILL

TITLE SHEET

SHEET INDEX

SHEET NUMBER	SHEET TITLE	DATE:	REV1:	REV2:
SHEET C1.0	TITLE SHEET	4/25/2023	10/20/2023	03/14/2024
SHEET C1.1	NOTES, SYMBOLS & ABBREV.	4/25/2023	10/20/2023	03/14/2024
SHEET C1.2	KEY SHEET	4/25/2023	10/20/2023	03/14/2024
SHEET C1.3	EXISTING CONDITIONS PLAN 1	4/25/2023	10/20/2023	03/14/2024
SHEET C1.4	EXISTING CONDITIONS PLAN 2	4/25/2023	10/20/2023	03/14/2024
SHEET C1.5	EXISTING CONDITIONS PLAN 3	4/25/2023	10/20/2023	—
SHEET C1.6	EXISTING CONDITIONS PLAN 4	4/25/2023	10/20/2023	—
SHEET C2.0A	OVERALL LOT LAYOUT PLAN "A"	4/25/2023	10/20/2023	—
SHEET C2.0B	OVERALL LOT LAYOUT PLAN "B"	4/25/2023	10/20/2023	—
SHEET C2.1	LOT LAYOUT PLAN 1	4/25/2023	10/20/2023	03/14/2024
SHEET C2.2	LOT LAYOUT PLAN 2	4/25/2023	10/20/2023	03/14/2024
SHEET C2.3	LOT LAYOUT PLAN 3	4/25/2023	10/20/2023	03/14/2024
SHEET C2.4	LOT LAYOUT PLAN 4	4/25/2023	10/20/2023	03/14/2024
SHEET C3.0	EROSION CONTROL PLAN	4/25/2023	10/20/2023	03/14/2024
SHEET C4.0	UTILITY & LAYOUT PLAN 1	4/25/2023	10/20/2023	03/14/2024
SHEET C4.1	UTILITY & LAYOUT PLAN 2	4/25/2023	10/20/2023	03/14/2024
SHEET C4.2	UTILITY & LAYOUT PLAN 3	4/25/2023	10/20/2023	—
SHEET C4.3	UTILITY & LAYOUT PLAN 4	4/25/2023	10/20/2023	—
SHEET C5.0	GRADING & DRAINAGE PLAN 1	4/25/2023	10/20/2023	03/14/2024
SHEET C5.1	GRADING & DRAINAGE PLAN 2	4/25/2023	10/20/2023	03/14/2024
SHEET C5.2	GRADING & DRAINAGE PLAN 3	4/25/2023	10/20/2023	—
SHEET C5.3	GRADING & DRAINAGE PLAN 4	4/25/2023	10/20/2023	—
SHEET C6.0	PLAN & PROFILE SHEET 1	4/25/2023	10/20/2023	03/14/2024
SHEET C6.1	PLAN & PROFILE SHEET 2	4/25/2023	10/20/2023	03/14/2024
SHEET C6.2	PLAN & PROFILE SHEET 3	4/25/2023	10/20/2023	—
SHEET C6.3	PLAN & PROFILE SHEET 4	4/25/2023	10/20/2023	—
SHEET C6.4	PLAN & PROFILE SHEET 5	4/25/2023	10/20/2023	—
SHEET C7.0	CONSTRUCTION DETAILS 1	4/25/2023	10/20/2023	03/14/2024
SHEET C7.1	CONSTRUCTION DETAILS 2	4/25/2023	10/20/2023	03/14/2024
SHEET C7.2	CONSTRUCTION DETAILS 3	4/25/2023	10/20/2023	03/14/2024
SHEET C7.3	CONSTRUCTION DETAILS 4	4/25/2023	10/20/2023	03/14/2024
SHEET C7.4	CONSTRUCTION DETAILS 5	4/25/2023	10/20/2023	03/14/2024
SHEET C7.5	CONSTRUCTION DETAILS 6	4/25/2023	10/20/2023	03/14/2024
SHEET C7.6	CONSTRUCTION DETAILS 7	—	—	03/14/2024

APPLICANT & OWNER: FOX MEADOW REALTY CORP.
129 SKYFIELDS DRIVE
GROTON, MA 01540

DEED REFERENCE: BK.28127 PG.79
BK.35948 PG.374

PLAN REFERENCE: PLAN NO. 357 OF 1994
PLAN NO. 829 OF 2005

ASSESSORS REFERENCE: MAP: 6, PARCELS: 7, 22, 39, 42, 49, 53--55

ZONING CLASSIFICATION: RESIDENCE A-1

LOT SIZE STANDARDS: AREA = 40,000 SF FRONTAGE = 150'



LOCUS MAP
SCALE: 1"=2,000'±

OPEN SPACE ANALYSIS

NET ACREAGE = TOTAL ACREAGE - (ACREAGE >20% SLOPE/2) - (ACREAGE OF LAKES, PONDS, EASEMENTS, FLOODPLAINS, WETLANDS)

NET ACREAGE = 141.4 AC - (43.9 AC/2) - (12.3 AC EASEMENT + 14.5 AC WETLANDS + 2.2 AC POND)

NET ACREAGE = 68.50 ACRES

OPEN SPACE ACREAGE:
TOTAL OPEN SPACE = 130.87 (92.6%)
REQUIRED OPEN SPACE = 70.70 (50.0%)

MAX. DWELLING CALCULATIONS

MAX. # OF ALLOWABLE UNITS = NET ACREAGE/MINIMUM LOT AREA FOR ZONING DISTRICT

ZONING DISTRICT: RESIDENCE A-1
MIN. RESIDENCE A-1 LOT AREA = 40,000 SF = 0.9 ACRES

MAX. # OF ALLOWABLE UNITS = 68.50 AC/0.9 AC

MAX. # OF ALLOWABLE UNITS = 76 UNITS

PROPOSED # OF UNITS = 34 UNITS

AREA SUMMARY

AREA DEDICATED TO ROADWAY = 45,864 S.F. (1.1 ACRES)
AREA DEDICATED TO DRAINAGE EASEMENTS = 112,730 S.F. (2.6 ACRES)
AREA DEDICATED TO UTILITY EASEMENTS = 409,103 S.F. (9.4 ACRES)
AREA OF BODIES OF WATER = 2.2 ACRES (1.6%)
AREA OF WETLANDS = 14.5 ACRES (10.3%)


LOT CALCULATIONS

TOTAL LOT AREA = 8.88 ACRES	
LOT #	S.F.
LOT 1	38,808
LOT 2	23,337
LOT 3	22,333
LOT 4	16,231
LOT 5	25,225
LOT 6	12,996
LOT 7	19,629
LOT 8	26,077
LOT 9	15,554
LOT 10	22,389
LOT 11	20,744
LOT 12	33,935
LOT 13	20,275
LOT 14	27,034
LOT 15	16,316
LOT 16	17,446
LOT 17	28,759

LIST OF WAIVERS:

- AYER SUBDIVISION REGULATIONS PLANS FOR DEFINITIVE SUBDIVISIONS:
- SECTION VII.B.5(g) - A WAIVER FROM THE AYER SUBDIVISION REGULATION FOR DRIVEWAY SPACING BEING LESS THAN 30- FEET AND DRIVEWAYS BEING ACROSS FROM EACH OTHER.
 - SECTION VII.B.1(f) - A WAIVER FROM THE AYER SUBDIVISION REGULATION FOR MINIMUM PROPOSED CENTERLINE RADIUS BEING 120- FEET.
 - SECTION VII.B.5(b) - A WAIVER FROM THE AYER SUBDIVISION REGULATION DUE TO SIDEWALK NOT BEING PROVIDED ALONG THE PROPOSED ROAD TO WRIGHT ROAD.
 - SECTION VII.B.8(a) - A WAIVER FROM THE AYER SUBDIVISION REGULATION REQUIRING GRANITE CURBING THROUGHOUT THE SUBDIVISION.
- AYER DPW CONSTRUCTION SPECIFICATIONS:
- SECTION 5.3.11.A - A WAIVER FROM DPW CONSTRUCTION SPECIFICATION REQUIRING SIDESLOPES TO BE 4:1 FROM STREET GRADES TO EXISTING GRADES.
- PLANS FOR DEFINITIVE SUBDIVISIONS:
- A(1)(h) - A WAIVER FROM PLANS FOR DEFINITIVE SUBDIVISION IS REQUESTED FOR THE PROVISION OF A LANDSCAPE PLAN.
 - H(1)-(7) - A WAIVER FROM PLANS FOR DEFINITIVE SUBDIVISION IS REQUESTED FOR THE PROVISION OF A LANDSCAPE PLAN.

ISSUED FOR PERMIT

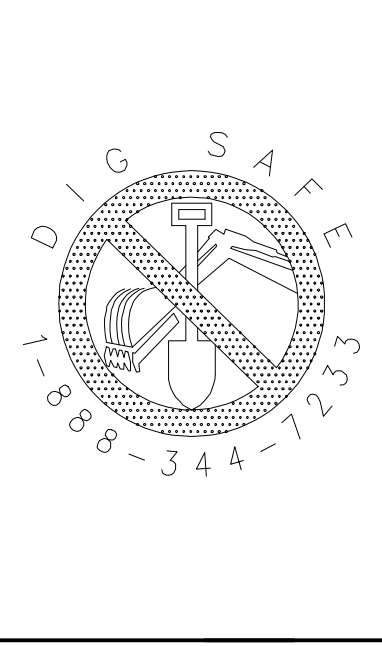RESERVED FOR REGISTRY USE	APPROVAL REQUIRED UNDER THE SUBDIVISION CONTROL LAW AYER PLANNING BOARD			I CERTIFY THAT THIS PLAN CONFORMS TO THE RULES AND REGULATIONS OF THE REGISTERS OF DEEDS OF THE COMMONWEALTH OF MASSACHUSETTS 	 CIVIL ENGINEERS LAND SURVEYORS WETLAND CONSULTANTS 1 MAIN STREET, SUITE 1 LUNENBURG, MA 01462 PHONE: (978) 779-6091 www.dillisandroy.com	OPEN SPACE RESIDENTIAL PLAN AYER, MASSACHUSETTS TITLE SHEET STRATTON HILL																							
	BEING A MAJORITY DATE APPROVED: _____ DATE ENDORSED: _____			PROFESSIONAL LAND SURVEYOR DATE _____ PROFESSIONAL ENGINEER DATE _____	PLAN REVISIONS <table><thead><tr><th>NO.</th><th>DATE:</th><th>DESCRIPTION:</th><th>BY:</th></tr></thead><tbody><tr><td>1.</td><td>10/20/23</td><td>REVISED PER PEER REVIEW & TOWN DPW COMMENTS</td><td>RPV</td></tr><tr><td>2.</td><td>03/14/24</td><td>REVISED PER OSRD & PEER REVIEW COMMENTS</td><td>RPV</td></tr><tr><td></td><td></td><td></td><td></td></tr><tr><td></td><td></td><td></td><td></td></tr></tbody></table>	NO.	DATE:	DESCRIPTION:	BY:	1.	10/20/23	REVISED PER PEER REVIEW & TOWN DPW COMMENTS	RPV	2.	03/14/24	REVISED PER OSRD & PEER REVIEW COMMENTS	RPV									DESIGN BY: RPV/FMM DATE: 4/25/2023	DRAWN BY: RPV JOB NUMBER: 6083	CHECKED BY: FMM DRAWING NO. 6083-COVER	SHEET NO. C1.0
NO.	DATE:	DESCRIPTION:	BY:																										
1.	10/20/23	REVISED PER PEER REVIEW & TOWN DPW COMMENTS	RPV																										
2.	03/14/24	REVISED PER OSRD & PEER REVIEW COMMENTS	RPV																										

LEGEND

PROP. FEATURE	DESCRIPTION	PROP. SYM.	DESCRIPTION
	REPLICATED WETLANDS		PROPOSED LIGHT POLE
	PROPERTY LINE		PROPOSED TELEPHONE POLE
	EASEMENT LINE		PROPOSED HYDRANT
	HAYBALES		PROPOSED SANITARY MANHOLE
	WIRE FENCE		PROPOSED STORM WATER MANHOLE
	WOOD FENCE		PROPOSED TELEPHONE MANHOLE
	GUARD RAIL		PROPOSED ELECTRICAL MANHOLE
	CHAIN LINK FENCE		PROPOSED WATER SHUTOFF
	POURED CONCRETE RETAINING WALL		PROPOSED POST
	CONC. BLOCK RETAINING WALL		PROPOSED CATCH BASIN
	STONE RETAINING WALL		PROPOSED DOUBLE CATCH BASIN
	PROPOSED WATER LINE		PROPOSED WATER GATE VALVE
	PROPOSED GAS LINE		PROPOSED GAS GATE VALVE
	PROPOSED ELECTRICAL LINE		PROPOSED ELECTRICAL TRANSFORMER
	PROPOSED SANITARY SEWER		PROPOSED ELECTRICAL JUNCTION BOX
	PROPOSED STORM DRAIN		PROPOSED GAS METER
	PROPOSED ROOF DRAIN		PROPOSED TRAFFIC SIGNAL SWITCH
	PROPOSED UNDER DRAIN		PROPOSED SIGN
	PROPOSED TELEPHONE LINE		BORING
	PROPOSED CABLE LINE		HANDICAPPED SPACE
	PROPOSED BACK CAPE COD BERM		PROPOSED FLARED END SECTION
	PROPOSED EDGE OF PAVEMENT		PROPOSED RIPRAP
	PROPOSED UNPAVED ROAD		PROPOSED STONE BOUND
	PROPOSED CONTOUR (INDEX)		STANDARD TREE
	PROPOSED CONTOUR (INTERMEDIATE)		PINE TREE
	PROPOSED SPOT ELEVATION		SHRUB
	PROPOSED BUILDING/HOUSE		
	TREE LINE		

LEGEND

EXIST. FEATURE	DESCRIPTION	EXIST. SYM.	DESCRIPTION
	STREAMS/RIVERS		LIGHT POLE
	WETLANDS		TELEPHONE POLE
	LIMIT OF BUFFER ZONE		GUY WIRE
	LEDGE		HYDRANT
	WELL RADIUS		SEWER MANHOLE
	PROPERTY LINE		STORM WATER MANHOLE
	EASEMENT LINE		WELL
	WIRE FENCE		MISCELLANEOUS MANHOLE
	WOOD FENCE		WETLAND FLAG
	GUARD RAIL		CATCH BASIN
	CHAIN LINK FENCE		WATER GATE VALVE
	CONCRETE RETAINING WALL		GAS GATE VALVE
	STONE RETAINING WALL		ELECTRICAL METER
	WATER LINE		GAS METER
	GAS LINE		TRAFFIC SIGNAL SWITCH
	ELECTRICAL LINE		SIGN
	SANITARY SEWER		PERC TEST
	STORM DRAIN		TEST PIT
	ELEPHONE LINE		ELECTRICAL TRANSFORMER
	CABLE LINE		TELEPHONE BOX
	EXISTING OVER-HEAD WIRES		CABLE BOX
	EXISTING CONTOUR (INDEX)		FLAG POLE
	EXISTING CONTOUR (INTERMEDIATE)		WATER SHUT OFF
	EXISTING SPOT ELEVATION		SHRUB
	EXISTING BUILDING/HOUSE		CLEANOUT
	TREE LINE		FIRE ALARM
			VENT PIPE

GRADING/DRAINAGE NOTES:

- GRADES SHOWN ON PLANS (C5.0-C5.3) REFER TO FINAL FINISHED GRADES.
- REFER TO SHEETS C7.0 THROUGH C7.5 FOR ADDITIONAL DETAILS PERTAINING TO TYPICAL CROSS SECTIONS AND OTHER PERTINENT DETAILS.
- REFER TO SHEET C3.0 FOR DETAILS RELATIVE TO SITE STABILIZATION AND OTHER EROSION CONTROL DETAILS.
- STORM DRAIN PIPE TO BE SMOOTH LINED HDPE PIPE AS MANUFACTURED BY ADVANCED DRAINAGE SYSTEMS, INC. OR APPROVED EQUAL.
- MANHOLES SHALL BE 4-FOOT DIAMETER PRECAST CONCRETE STRUCTURES FOR H-20 LOADING UNLESS OTHERWISE NOTED. SEE DETAIL ON SHEET C7.0 THROUGH C7.5.
- ALL CATCH BASINS SHALL BE 4-FOOT DIAMETER PRECAST CONCRETE CATCH BASINS FOR H-20 LOADING UNLESS OTHERWISE NOTED. SEE DETAIL ON SHEET C7.0.
- ALL CATCH BASIN GRATES SHALL BE SET AT BINDER ASPHALT GRADES AND RAISED TO FINAL FINISHED GRADES JUST PRIOR TO TOP COAT PAVEMENT PLACEMENT.
- ALL CATCH BASINS ARE TO BE FUNCTIONAL WITH BINDER PAVEMENT. NO STRUCTURES SHALL BE SET TO FINISH ELEVATIONS UNTIL JUST PRIOR TO FINISH PAVING.
- THE CONTRACTOR SHALL USE ALL MEANS NECESSARY TO MINIMIZE COMPACTION OF SOILS IN RECHARGE AREAS BOTH DURING AND AFTER CONSTRUCTION.
- REFER TO APPENDIX C IN THE STORMWATER REPORT FOR STRATTON HILL PREPARED BY DILLIS AND ROY, CIVIL DESIGN GROUP, INC. DATED APRIL 25, 2023, REVISED MARCH 29, 2024 FOR EXISTING TEST PITA DATA & SOIL LOGS.
- BUILDING ENVELOPES DEPICTED ON THIS PLAN ARE GENERIC. ONCE FINAL BUILDING FOOTPRINTS ARE CHOSEN FOR EACH UNIT, THE GRADING AROUND THE UNITS SHALL BE ADJUSTED TO SITE SPECIFIC FOUNDATION DESIGNS.

LAYOUT / MATERIAL NOTES:

- REFER TO SHEETS C3.0 FOR EROSION CONTROL LAYOUT AND C1.1 FOR EROSION & SEDIMENTATION CONTROL NOTES.
- ALL PAVEMENT DIMENSION AND RADII REFER TO FRONT FACE OF BERMS AND CURBS.
- THE WEARING SURFACES OF ROADWAYS SHALL BE CLASS I, BITUMINUS CONCRETE, BASE COURSE, TYPE I-1.
- DRIVEWAYS SHALL BE 1 1/2" BITUMINOUS WEARING COURSE OVER, 1 1/2" BITUMINOUS BASE COURSE OVER, 8" OF GRAVEL MEETING M1.03.0, TYPE B.
- PAVEMENT SHALL BE PLANT MIXED AND LAID HOT TO A FINISHED DEPTH OF THREE INCHES IN TOW COURSES OF ONE AND ONE HALF INCHES EACH. EACH COURSE SHALL BE COMPACTED WITH NO LESS THAN A TEN TON ROLLER.
- SIDEWALKS SHALL BE BITUMINOUS CONCRETE.
- CURBING SHALL BE BE VERTICAL GRANITE CURB AND ASPHALT CURBING. SEE DETAILS C7.2.

GENERAL NOTES/REFERENCES:

- BASE MAPPING SHOWN ON THIS PLAN REFERS TO PLANS PREPARED BY R. WILSON AND ASSOCIATES, INC. ENTITLED "STRATTON HILL DEFINITIVE SUBDIVISION" DATED FEBRUARY 10, 2000 WITH REVISIONS THROUGH JUNE 2, 2004.
- ELEVATIONS REFER TO NAVD 88.
- PROPERTY LINE INFORMATION SHOWN ON THIS PLAN REFERS TO THE PLAN ABOVE, ALONG WITH RECORD PLANS AND DEEDS.
- WETLAND DELINEATION REFERS TO AN ORDER OF RESOURCE AREA DELINEATION (ORAD) DEP FILE NUMBER 100-0445.
- EXISTING UTILITIES SHOWN ON THIS PLAN WERE COMPLIED FROM FIELD MEASUREMENT AND RECORD PLANS. THE UTILITIES SHOWN ON THIS PLAN ARE FOR REFERENCE ONLY AND SHOULD NOT BE ASSUMED TO BE CORRECT NOR SHOULD IT BE ASSUMED THAT THE UTILITIES SHOWN ARE THE ONLY UTILITIES LOCATED ON OR NEAR THE SITE. THE CONTRACTOR SHALL CALL DIG-SAFE 1-888-DIG-SAFE PRIOR TO CONSTRUCTION IN ACCORDANCE WITH STATE LAWS.
- ELECTRICAL, TELEPHONE & CABLE:
 - CONTRACTOR SHALL COORDINATE WITH THE ELECTRIC DEPARTMENT FOR THE PROPOSED SERVICE EXTENSION.
 - CONTRACTOR TO PROVIDE ALL REQUIRED CONDUITS FOR ELECTRIC, TELEPHONE AND CABLE SERVICE TO THE DEVELOPMENT IN ACCORDANCE WITH THE REQUIREMENTS OF THE APPLICABLE UTILITY.
 - QUANTITY, LOCATION AND SIZE OF PROPOSED TRANSFORMERS, PULL BOXES, SERVICE BOXES, TELEPHONE DISCONNECTS, ETC. SHALL BE SPECIFIED BY THE APPLICABLE UTILITY COMPANY.
 - OWNER SHALL PROVIDE THE REQUIRED EASEMENTS TO THE UTILITY COMPANY AS REQUIRED FOR THE INSTALLATION OF THE INFRASTRUCTURE.
- SEWER:
 - SEWER PIPE SHALL BE 8" PVC SDR-35 OR EQUAL.
 - SEWER MANHOLES SHALL BE 4' DIAMETER PRECAST CONCRETE FOR H-20 LOADING AS DETAILED ON SHEET C7.1.
 - LATERALS SHALL BE 6" PVC, SDR-35.
 - CLEANOUTS SHALL BE 6" PVC, AS DETAILED ON SHEET C7.1.
 - EXISTING SEWER MAINS AND STRUCTURES PREVIOUSLY CONSTRUCTED FOR THE STRATTON HILL SUBDIVISION SHALL BE CLEANED AND CAMERA INSPECTED BY THE APPLICANT. CAMERA INSPECTIONS SHALL BE SUBMITTED TO THE DPW FOR APPROVAL.

EROSION & SEDIMENTATION CONTROL NOTES:

- GENERAL REQUIREMENTS
 - CONTRACTOR TO COMPLY WITH THE REQUIREMENT OF THE STORMWATER POLLUTION PREVENTION PLAN (SWPPP) PREPARED BY DILLIS AND ROY CIVIL DESIGN GROUP, INC. CONTRACTOR SHALL PREPARE & FILE AN EPA NOI ONCE THE SWPPP IS COMPLETE.
 - CONSTRUCTION SHALL BE SEQUENCED SO THAT GRADING OPERATIONS CAN BEGIN AND END AS QUICKLY AS POSSIBLE.
 - EROSION CONTROL MEASURES SHALL BE INSTALLED PRIOR TO ANY DISTURBANCE ON SITE. AREAS WHICH ARE NOT TO BE DISTURBED SHALL BE CLEARLY MARKED BY FLAGS, SIGNS, ETC. RETAIN EXISTING VEGETATION WHERE FEASIBLE.
 - THERE SHALL BE NO STORAGE OF ANY KIND OF ANY CHEMICALS, PESTICIDES, FUELS AND OTHER POTENTIALLY TOXIC OR HAZARDOUS MATERIALS ON SITE.
 - NO DEBRIS, JUNK, RUBBISH OR OTHER WASTE MATERIALS SHALL BE BURIED ON THE SITE.
 - STUMPS AND OTHER WOOD DEBRIS SHALL BE DISPOSED OF IN ACCORDANCE WITH THE "POLICY ON THE DISPOSAL OF WOODWASTES" PUBLISHED BY THE DEPARTMENT OF ENVIRONMENTAL AFFAIRS, DATED AUGUST 14, 1987.
 - THE CONTRACTOR SHALL BE RESPONSIBLE FOR THE INSTALLATION AND MAINTENANCE OF ALL EROSION AND SEDIMENT CONTROL PRACTICES.
- MAINTENANCE/ PERFORMANCE STANDARDS
 - ALL EROSION AND SEDIMENTATION CONTROL MEASURES SHALL BE INSPECTED WEEKLY AND AFTER EACH RAINFALL WITH AN ACCUMULATION OF 1/2" OR MORE. THE FOLLOWING ITEMS SHALL BE CHECKED IN PARTICULAR:
 - THE SILT FENCE BARRIERS SHALL BE CHECKED REGULARLY FOR TEARS, DETERIORATION AND UNDERMINING AND SHALL BE REPAIRED AS REQUIRED.
 - ALL SEEDED AREAS SHALL BE CHECKED REGULARLY TO SEE THAT A GOOD STAND IS MAINTAINED. AREAS SHOULD BE RESEDED AS NEEDED.
 - THE ENTRANCE SHALL BE MAINTAINED IN A CONDITION WHICH WILL PREVENT TRACKING OR FLOW OF MUD, DIRT DEBRIS, ETC., ONTO THE PUBLIC ROAD. THIS MAY REQUIRE PERIODIC UP KEEP/RECONSTRUCTION OF THE TOP DRESSING WITH 2 INCH STONE AS CONDITIONS DEMAND AND OR CLEANOUT/REPLACEMENT OF STONE IF CLOGGING OR SEDIMENTATION OCCURS. ALL MATERIALS SPILLED DROPPED, WASHED, OR TRACKED FROM VEHICLES ONTO THE TOWN ROAD MUST BE REMOVED DAILY BY SWEEPING OR OTHER SUITABLE MEANS.
 - ALL AREAS ON SITE SUBJECT TO EROSION/SEDIMENTATION SHALL BE INSPECTED ON A REGULAR BASIS. ALL ITEMS SPECIFIED ON THIS AND OTHER PLANS SHALL BE INSPECTED TO VERIFY THAT THEY ARE OPERATING AS DESIGNED AND INTENDED. IT SHALL BE THE CONTRACTOR'S RESPONSIBILITY TO MAINTAIN AND REPAIR ALL STRUCTURES.
 - THE ENTIRE DRAINAGE SYSTEM SHALL BE INSPECTED ON A REGULAR BASIS AND PRIOR TO AND IMMEDIATELY AFTER ANY RAINFALL EVENT WHILE THE SITE IS DISTURBED. CONTRACTOR SHALL PREVENT SEDIMENT FROM ENTERING THE DRAINAGE POND DURING CONSTRUCTION.
- TEMPORARY MEASURES
 - PLACE SILT FENCE WITH STRAW BALES AS SHOWN ON THE EROSION CONTROL PLAN. PLACE A SECOND SILT FENCE IN LOCATIONS AS DEPICTED ON THE EROSION CONTROL PLAN.
 - IF LOAM IN PLACED OUTSIDE OF THE NORMAL GROWING SEASON SILT FENCE OR STRAW WADDLES SHALL BE PLACED BETWEEN THE LAWN AREA AND PAVEMENT.
 - CONSTRUCT TEMPORARY STONE PAD AT EXIT TO THE SITE AS SHOWN ON THE EROSION CONTROL PLAN.
 - DURING DRY PERIODS, PROVIDE MEANS FOR MITIGATION OF DUST, SUCH AS WATERING OF EXPOSED AREAS.
 - STOCKPILE LOCATIONS SHALL BE WITHIN THE PROPOSED LIMIT OF WORK AND OUTSIDE ALL RESOURCE AREAS. SOIL STOCKPILES STORED FOR 24 HOURS OR LONGER WILL BE PROVIDED WITH ANY NECESSARY EROSION CONTROL. PILES LEFT FOR 21 DAYS OR MORE SHALL BE SEEDED.
 - WASTE DISPOSAL RECEPTACLES AND TRAILERS SHALL BE USED FOR THE DISPOSAL OF CONSTRUCTION DEBRIS, WHICH SHALL BE REMOVED FROM SITE ACCORDING TO STATE, LOCAL AND FEDERAL GUIDELINES. CONSTRUCTION DEBRIS INCLUDES PAVEMENT, UTILITY, EARTH AND BUILDING MATERIALS THAT CANNOT BE REUSED. THE RECEPTACLES SHALL BE LOCATED ON-SITE OUTSIDE OF ALL RESOURCE AREAS AND COVERED.
 - THE TEMPORARY MEASURES SHALL NOT BE REMOVED UNTIL PERMANENT STABILIZATION HAS OCCURRED AND ONLY AFTER APPROVAL BY THE AYER CONSERVATION COMMISSION AND THE ENGINEER.
 - IF LEDGE IS ENCOUNTERED DURING THE CONSTRUCTION OF A TEMPORARY SETTLING BASIN, THE DOWNHILL EXTENTS OF THE BASINS SHALL BE BERMED, AS OPPOSED TO REMOVING SECTIONS OF THE ENCOUNTERED LEDGE.
- PERMANENT STABILIZATION
 - SLOPES IN EXCESS OF 3 TO 1 SHALL BE HYDRO-MULCHED. LOAMED (6" MIN.) AND SEEDED SLOPES SHALL BE PROTECTED FROM WASHOUT BY MULCHING OR OTHER ACCEPTABLE SLOPE PROTECTION UNTIL VEGETATION IS ESTABLISHED.
 - UNLESS OTHERWISE INDICATED HEREON ALL DISTURBED AREAS SHALL BE LOAMED (6" MIN.) AND SEEDED WITH AN APPROPRIATE MIXTURE OF GRASSES SUITABLE FOR THE AREA. AREAS NOT STABILIZED BEFORE THE END OF THE FALL PLANTING SEASON SHALL BE HYDRO-MULCHED AND SEEDED IN THE SPRING. ALL DISTURBED AREAS DURING THE WINTER MONTHS WILL BE STABILIZED BY LIMITING THE SLOPES TO 3 TO 1 OR HYDRO-MULCHED, AS DESCRIBED ABOVE.
- DEWATERING
 - THE CONTRACTOR SHALL BE RESPONSIBLE FOR ALL DEWATERING OPERATIONS DURING CONSTRUCTION.
 - DEWATERING SHALL BE PERFORMED TO ACHIEVE CONSTRUCTION OF FOOTINGS, FOUNDATIONS, PAVEMENTS, AND OTHER SUBSURFACE UTILITIES AND APPURTENANCES IN DRY CONDITIONS.
 - DEWATERING SHALL BE PERFORMED THROUGH THE USE OF IN TRENCH SUMP PUMPS, WELLS, DRAINS AND OTHER ITEMS NECESSARY FOR CONSTRUCTION. CONTRACTOR SHALL FURNISH, INSTALL, MAINTAIN, OPERATE AND REMOVE ALL DEWATERING DEVICES AND APPURTENANCES AS REQUIRED FOR CONSTRUCTION. SUCH ACTIVITIES SHALL BE INCLUDED IN THE CONTRACTORS BID.
 - THE FLOW FROM DEWATERING PUMPS SHALL BE DISCHARGED TO A SEDIMENTATION BASIN PRIOR TO DISCHARGE TO A RESOURCE AREA. CONSTRUCT SEDIMENTATION BASIN WITH HAY BALES STAKED IN PLACE. BASINS TO BE 10-FEET X 10-FEET INTERIOR DIMENSIONS.
 - DETENTION BASINS TO BE CLEANED AFTER UPGRADIENT AREAS ARE COMPLETELY STABILIZED.
 - SEDIMENT BASIN LOCATIONS DEPICTED ON PLANS SHALL BE ADJUSTED BY THE CONTRACTOR AS REQUIRED FOR SITE SPECIFIC EROSION CONTROL.
 - ALL TEMPORARY AND PERMANENT EROSION CONTROL MEASURES MUST BE MAINTAINED AND REPAIRED AS NEEDED.
 - TEMPORARY SEDIMENT BASINS ARE TO BE CLEANED ONCE 33% OF THE BASINS CAPACITY HAS BEEN REACHED

ABBREVIATIONS


ABB.	DESCRIPTION
DMH	DRAIN MANHOLE
SMH	SEWER MANHOLE
DPI	DRAIN PIPE ID
SPI	SEWER PIPE ID
VCC	VERTICAL CONCRETE CURB
BCCB	BITUMINOUS CAPE COD BERM
VGC	VERTICAL GRANITE CURB
TYP.	TYPICAL
E.O.P	EDGE OF PAVEMENT
SF	SQUARE FEET
AC	ACRES
PROP.	PROPOSED
ELEV.	ELEVATION
TOC	TOP OF CONCRETE
GFE	GROUND FLOOR ELEVATION
BFE	BOTTOM FLOOR ELEVATION

ISSUED FOR PERMIT

RESERVED FOR REGISTRY USE

APPROVAL REQUIRED UNDER
THE SUBDIVISION CONTROL LAW
AYER PLANNING BOARD

BEING A MAJORITY
DATE APPROVED: _____
DATE ENDORSED: _____

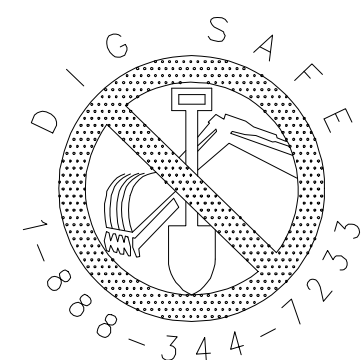

I CERTIFY THAT THIS PLAN CONFORMS TO THE RULES
AND REGULATIONS OF THE REGISTERS OF DEEDS OF THE
COMMONWEALTH OF MASSACHUSETTS



PROFESSIONAL LAND SURVEYOR DATE _____

PROFESSIONAL ENGINEER DATE _____




CIVIL ENGINEERS LAND SURVEYORS WETLAND CONSULTANTS
1 MAIN STREET, SUITE 1 PHOENIX, ARIZONA 85001
LUNENBURG, MA 01462 PHONE: (978) 779-6091
www.dillisandroy.com

PLAN REVISIONS

NO.	DATE:	DESCRIPTION:	BY:
1.	10/20/23	REVISED PER PEER REVIEW & TOWN DPW COMMENTS	RPV
2.	03/14/24	REVISED PER OSRD & PEER REVIEW COMMENTS	RPV

OPEN SPACE RESIDENTIAL PLAN
AYER, MASSACHUSETTS
NOTES, ABBREVIATIONS & LEGEND
STRATTON HILL

DESIGN BY: RPV/FMM	DRAWN BY: RPV	CHECKED BY: FMM	SHEET NO. C1.1
DATE: 4/25/2023	JOB NUMBER: 6083	DRAWING NO. 6083-NOTES	

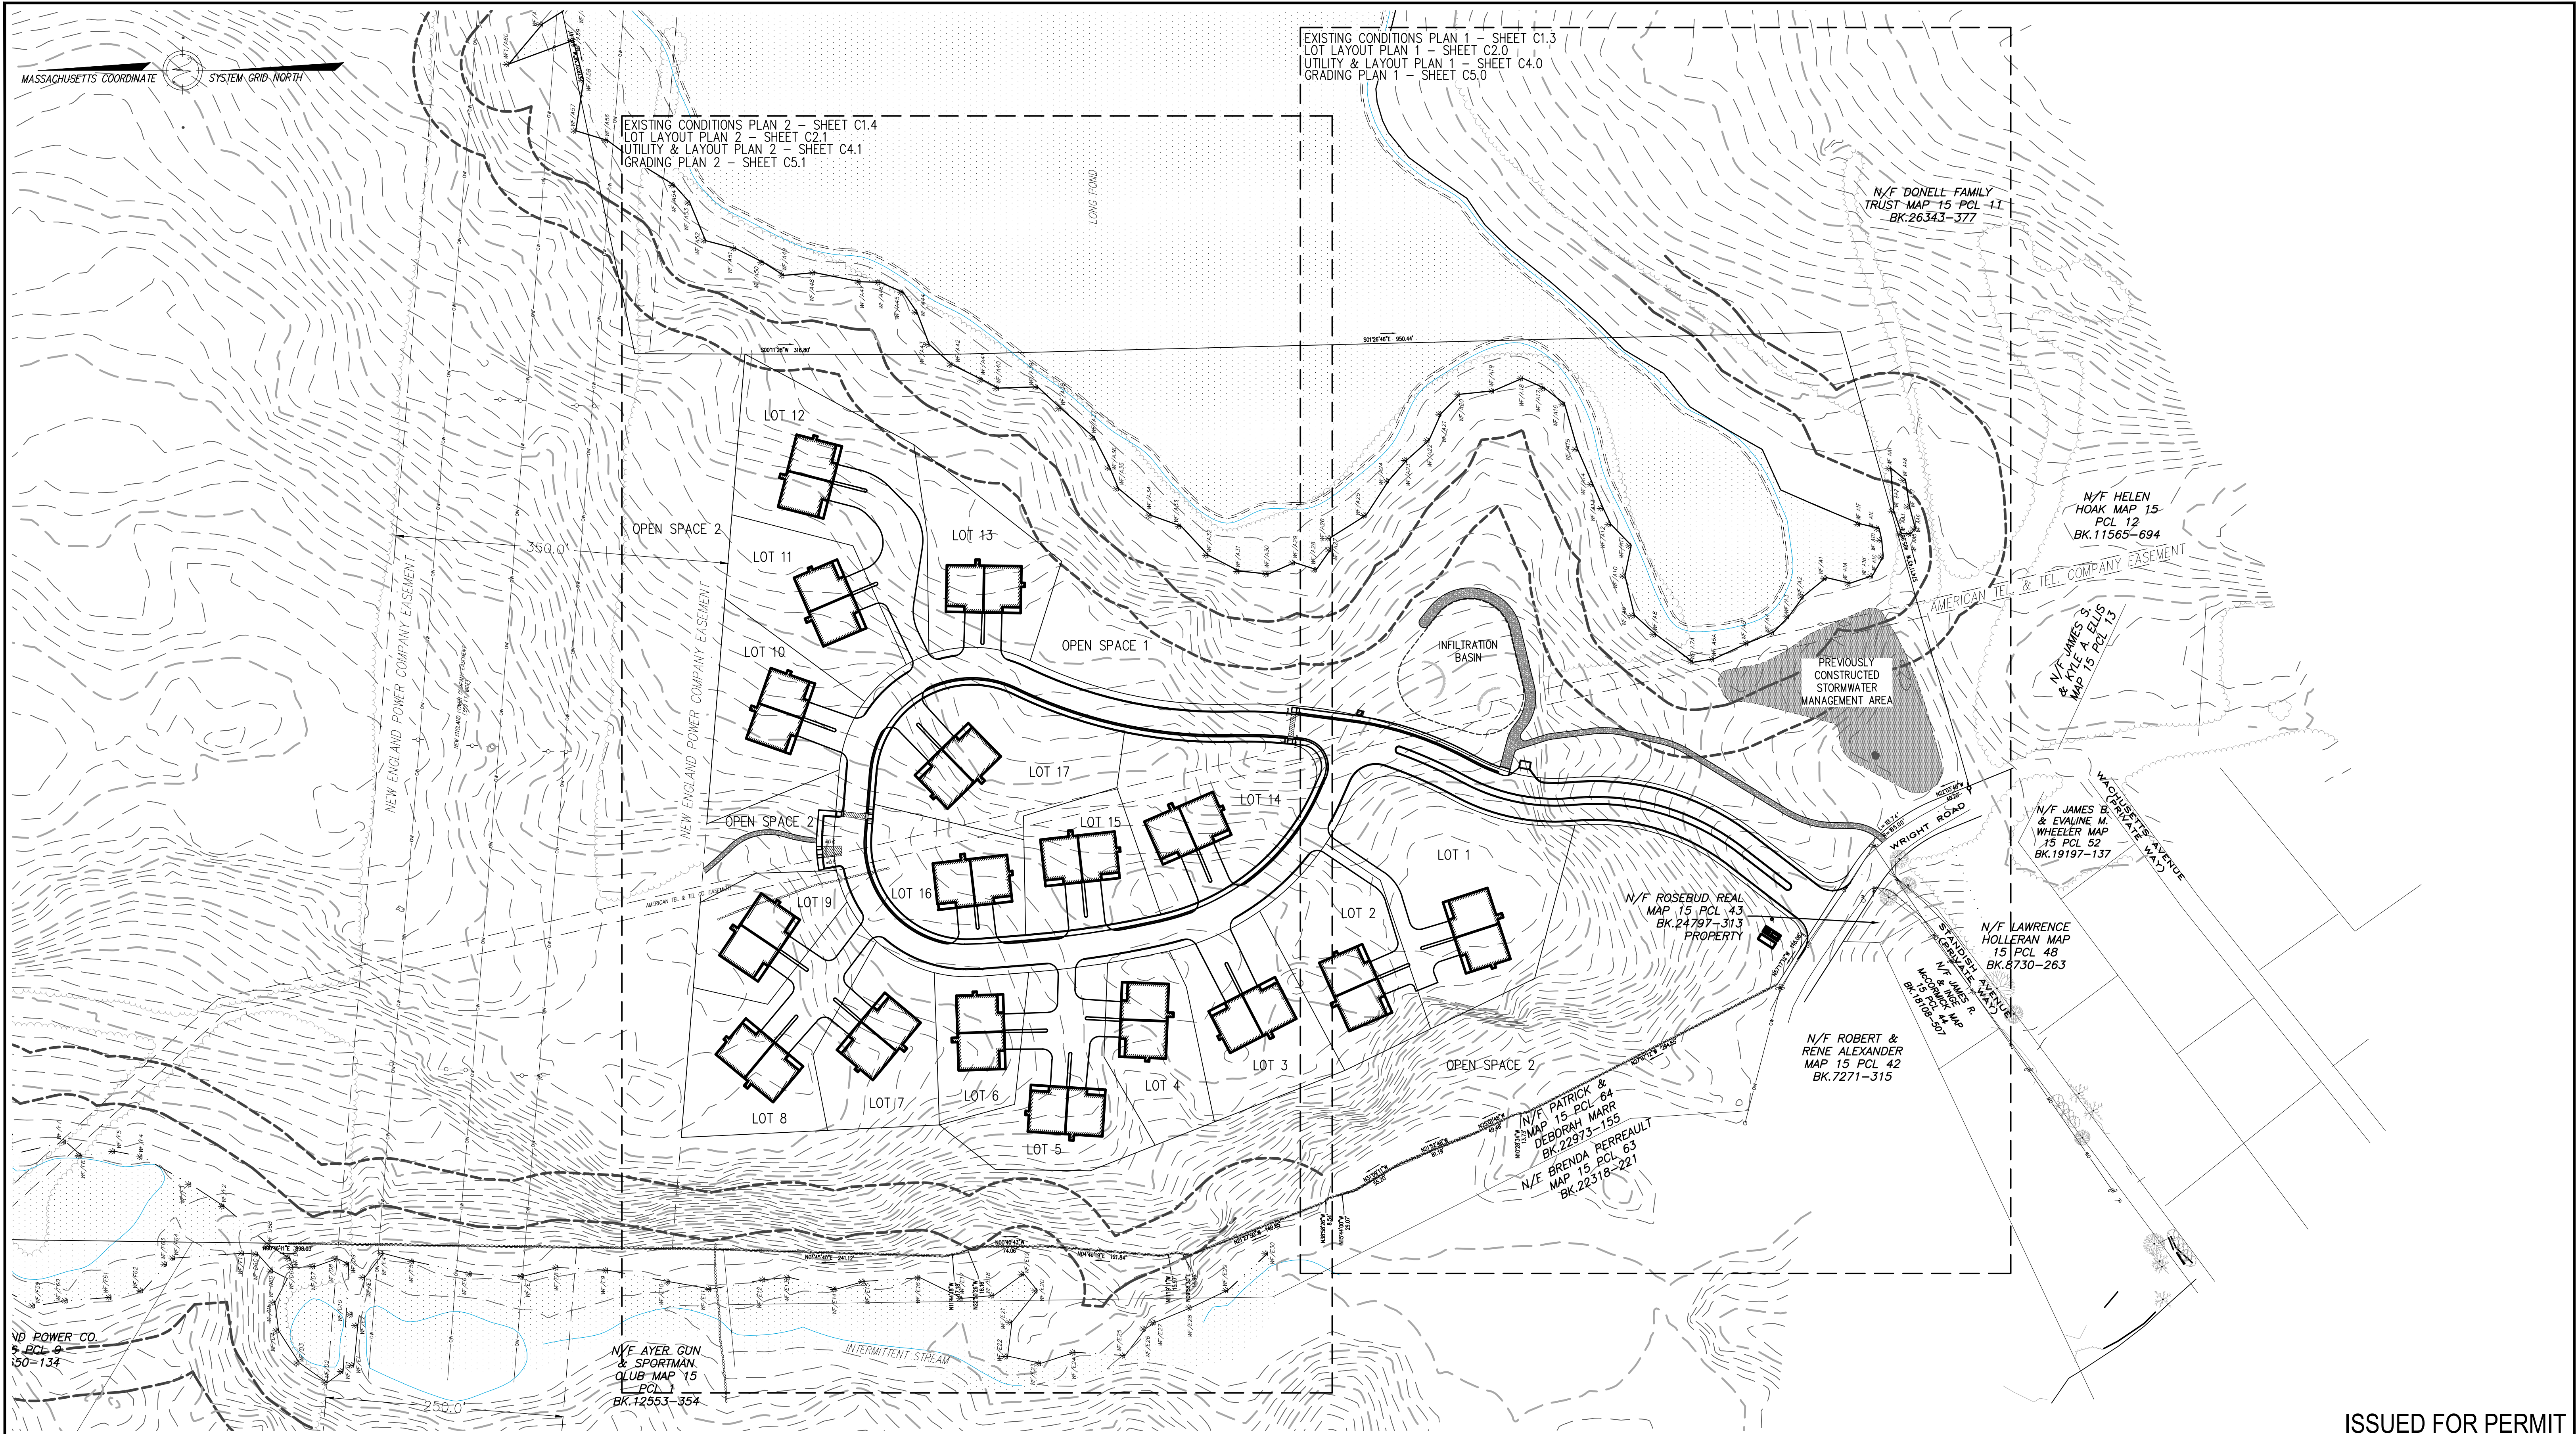

ISSUED FOR PERMIT

RESERVED FOR REGISTRY USE

APPROVAL REQUIRED UNDER
THE SUBDIVISION CONTROL LAW
AYER PLANNING BOARD

BEING A MAJORITY
DATE APPROVED: _____
DATE ENDORSED: _____

I CERTIFY THAT THIS PLAN CONFORMS TO THE RULES
AND REGULATIONS OF THE REGISTERS OF DEEDS OF THE
COMMONWEALTH OF MASSACHUSETTS

PROFESSIONAL LAND SURVEYOR DATE _____ PROFESSIONAL ENGINEER DATE _____

DILLIS & ROY
CIVIL DESIGN GROUP

CIVIL ENGINEERS LAND SURVEYORS WETLAND CONSULTANTS
1 MAIN STREET, SUITE 1 LUNENBURG, MA 01462 PHONE: (978) 779-6091
www.dillisandroy.com

NO.	DATE:	DESCRIPTION:	BY:
1.	10/20/23	REVISED PER PEER REVIEW & TOWN DPW COMMENTS	RPV
2.	03/14/24	REVISED PER OSD & PEER REVIEW COMMENTS	RPV

OPEN SPACE RESIDENTIAL PLAN
AYER, MASSACHUSETTS
KEY SHEET
STRATTON HILL

DESIGN BY: RPV/FMM	DRAWN BY: RPV	CHECKED BY: FMM	SHEET NO. C1.2
DATE: 4/25/2023	JOB NUMBER: 6083	DRAWING NO. 6083-KEY	

Figure 1 is a horizontal bar chart showing the distribution of the number of bridges per county in the United States. The x-axis represents the number of bridges, ranging from 0 to 160 in increments of 20. The y-axis represents the percentage of counties. The chart shows that the majority of counties have between 0 and 40 bridges, with a peak at 0 bridges (approximately 25%). The percentage decreases as the number of bridges increases, with a small increase for counties with 80 or more bridges.

SHEET NO.

C1.3

DILLIS & ROY
CIVIL DESIGN GROUP

CIVIL ENGINEERS LAND SURVEYORS WETLAND CONSULTANTS

1 MAIN STREET, SUITE 1
LUNENBURG, MA 01462

PHONE: (978) 779-6091
www.dillissandroy.com


DILLIS & ROY
CIVIL DESIGN GROUP

CIVIL ENGINEERS LAND SURVEYORS WETLAND CONSULTANTS

1 MAIN STREET, SUITE 1
LUNENBURG, MA 01462


PHONE: (978) 779-6091
www.dillissandroy.com

COMMONWEALTH OF MASSACHUSETTS
FRANCIS M. MCPARTLAN
CIVIL
No. 49578
REGISTERED PROFESSIONAL ENGINEER

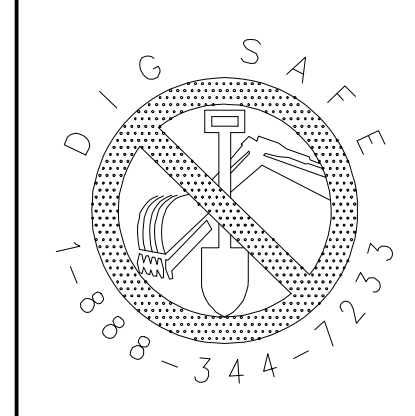

BEING A MAJORITY
DATE APPROVED: _____
DATE ENDORSED: _____

RESERVED FOR REGISTRY USE

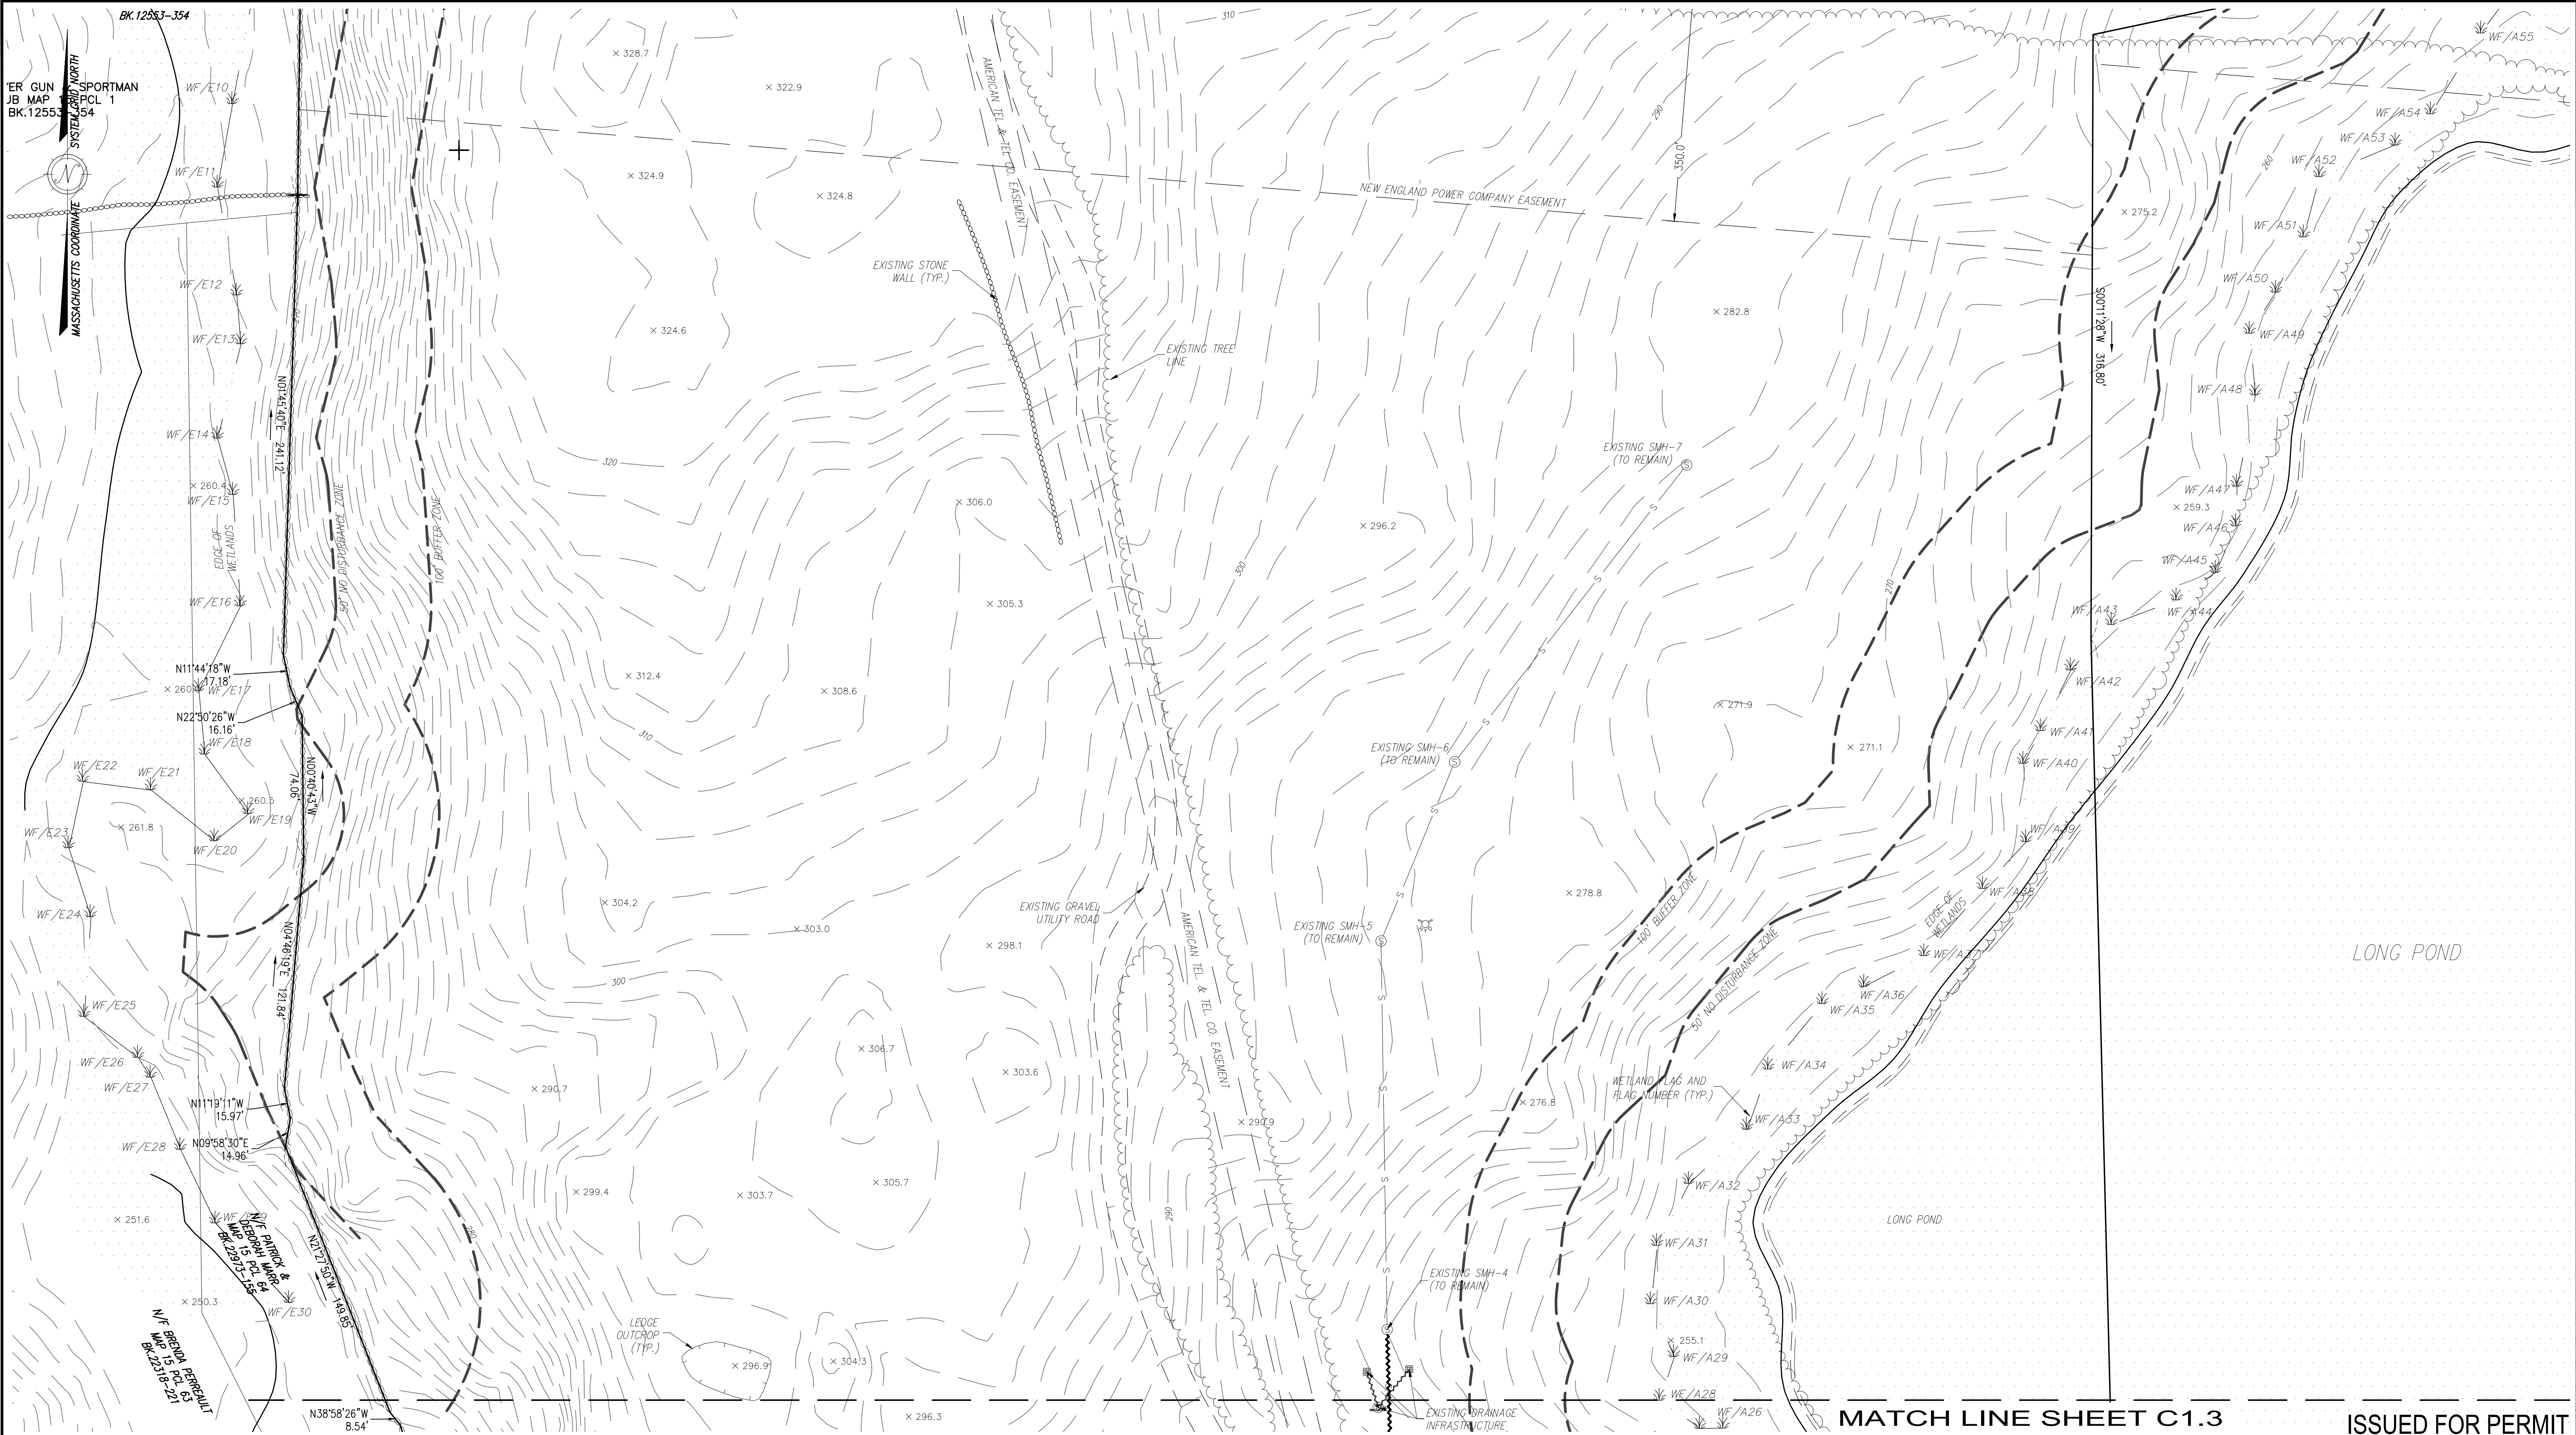

RESERVED FOR REGISTRY USE

APPROVAL REQUIRED UNDER THE SUBDIVISION CONTROL LAW
AYER PLANNING BOARD

BEING A MAJORITY
DATE APPROVED: _____
DATE ENDORSED: _____



I CERTIFY THAT THIS PLAN CONFORMS TO THE RULES AND REGULATIONS OF THE REGISTERS OF DEEDS OF THE COMMONWEALTH OF MASSACHUSETTS

PROFESSIONAL LAND SURVEYOR DATE _____ PROFESSIONAL ENGINEER DATE _____



DILLIS & ROY
CIVIL DESIGN GROUP


CIVIL ENGINEERS LAND SURVEYORS WETLAND CONSULTANTS
1 MAIN STREET, SUITE 1 LUNENBURG, MA 01462
PHONE: (978) 779-6091
www.dillisandroy.com

PLAN REVISIONS			
NO.	DATE:	DESCRIPTION:	BY:
1.	10/20/23	REVISED PER PEER REVIEW & TOWN DPW COMMENTS	RPV
2.	03/14/24	REVISED PER OSD & PEER REVIEW COMMENTS	RPV

OPEN SPACE RESIDENTIAL PLAN
AYER, MASSACHUSETTS
EXISTING CONDITIONS PLAN 2
STRATTON HILL

40 0 20 40 60 80 100 120 140 160
1 in. = 40 ft.

DESIGN BY:	DRAWN BY:	CHECKED BY:	SHEET NO.
FMM	RPV	FMM	C1.4
DATE: 4/25/2023	JOB NUMBER: 6083	DRAWING NO. 6083-EC	

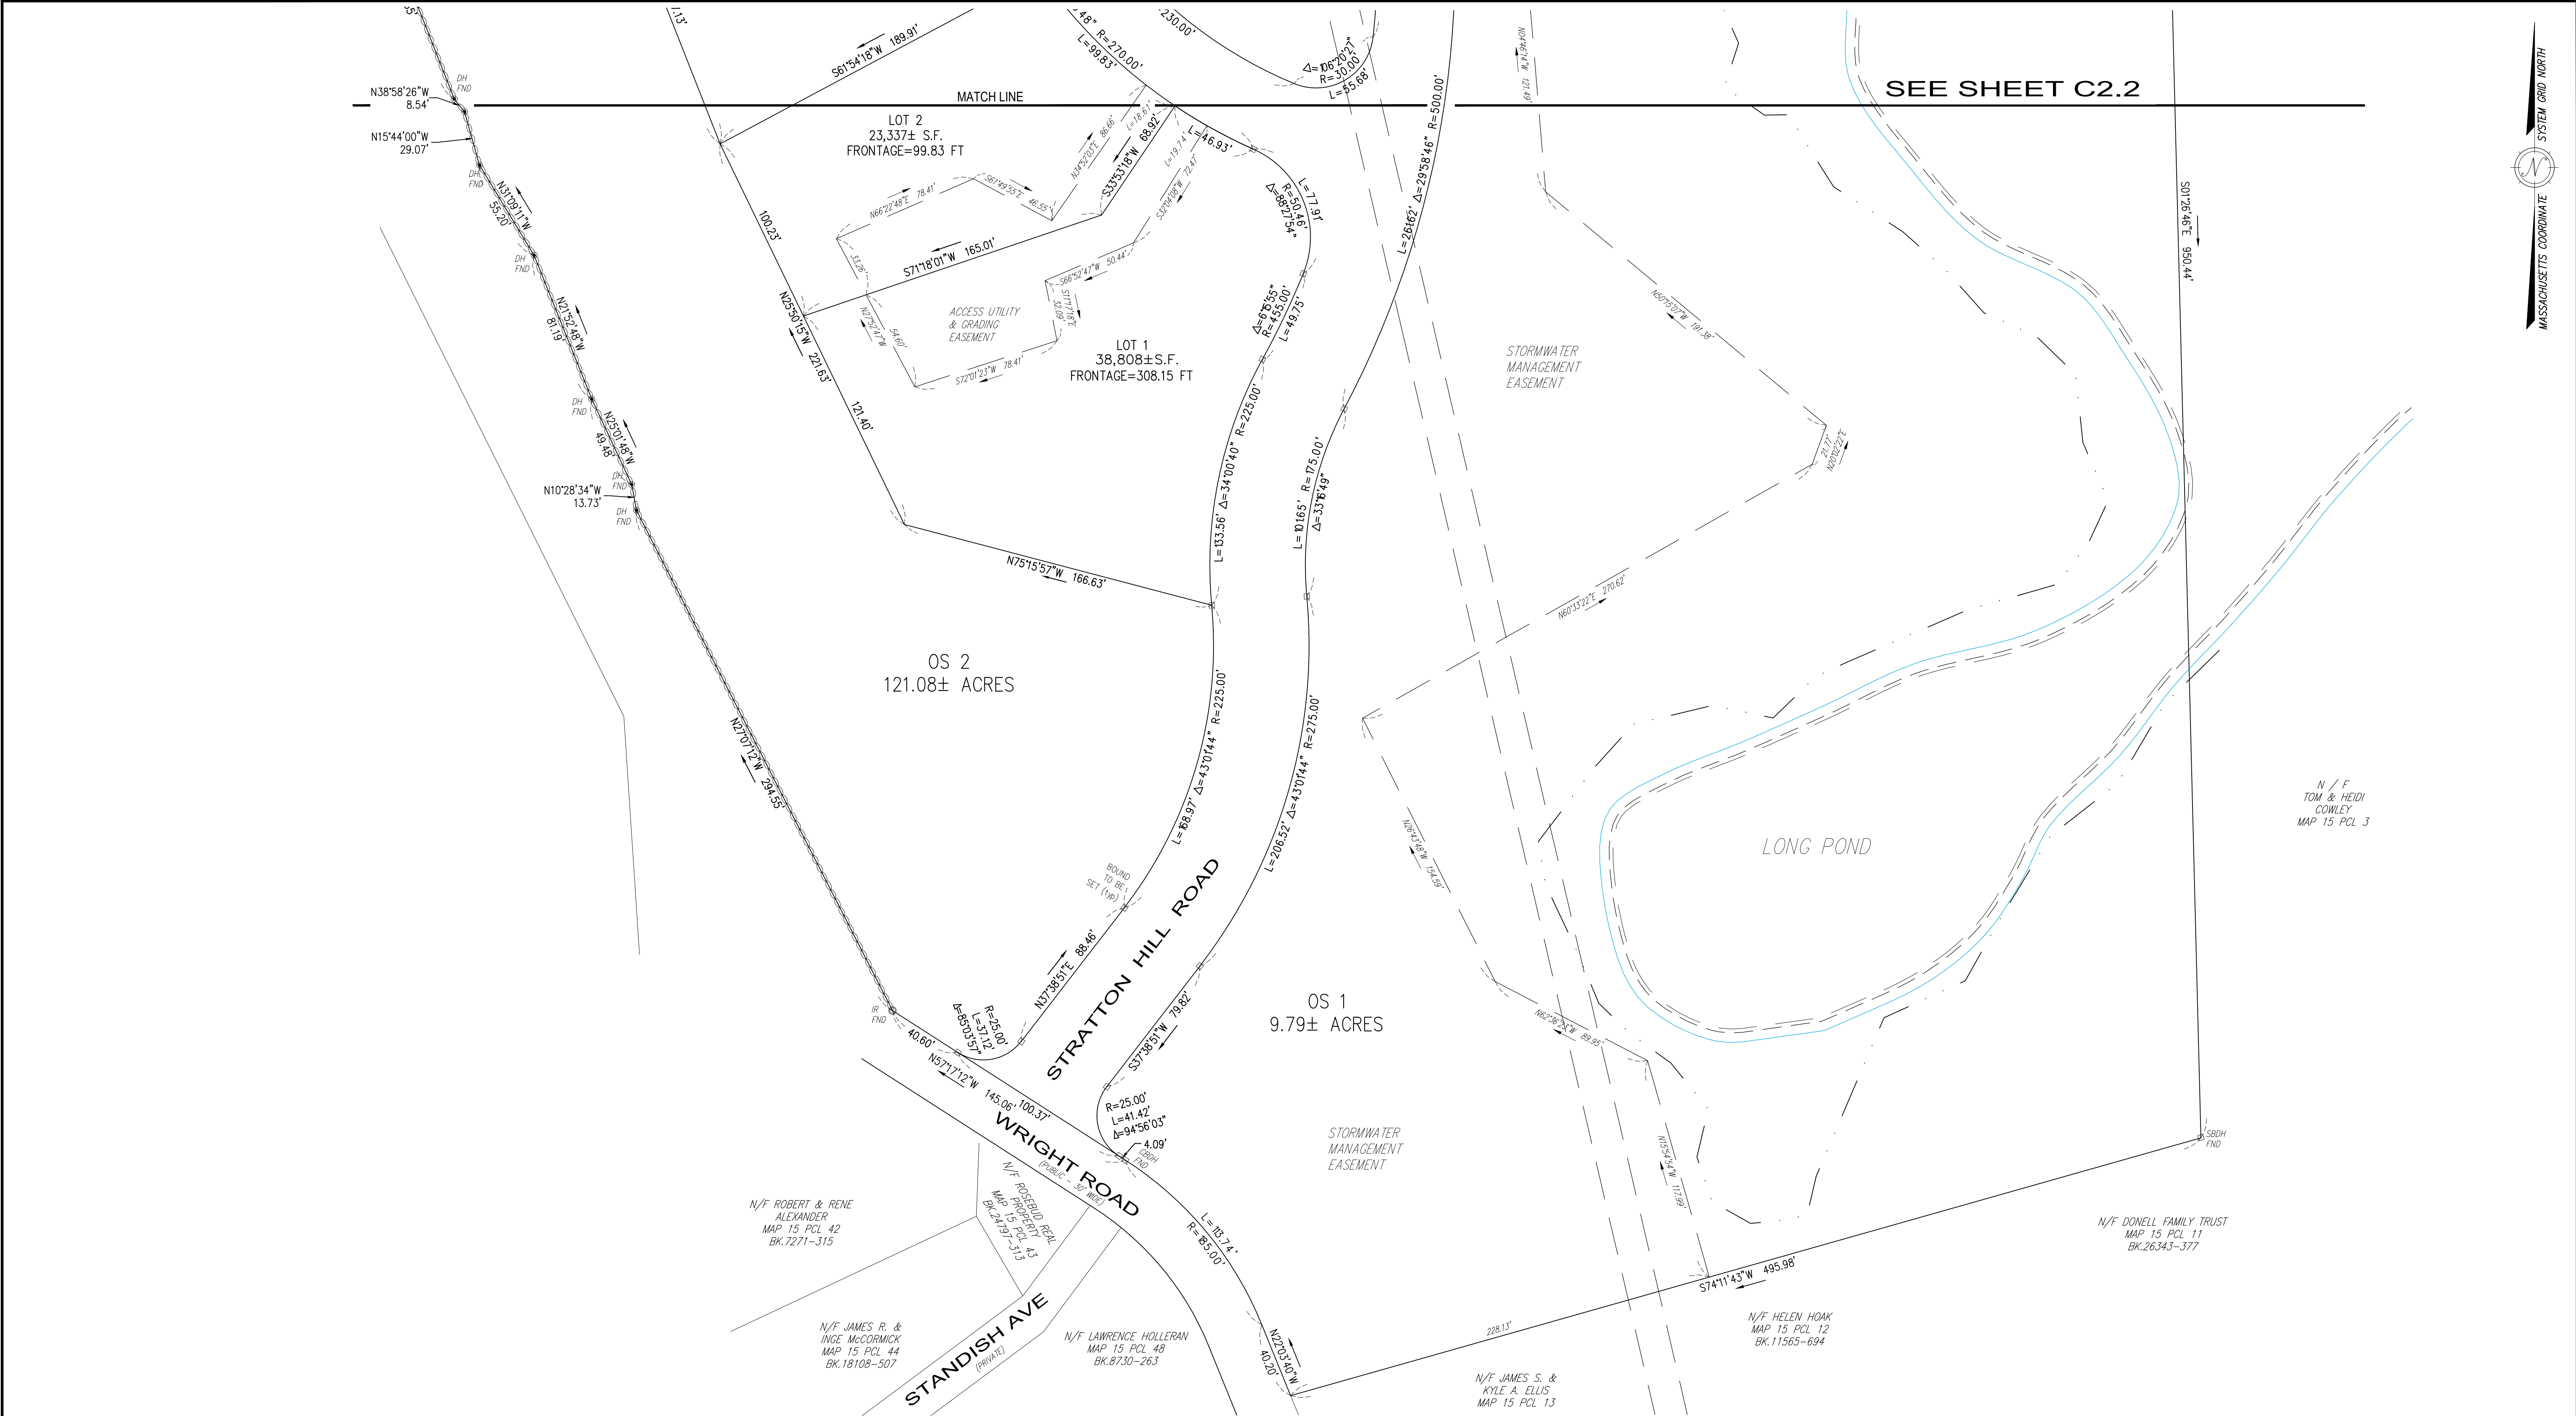

RESERVED FOR REGISTRY USE

APPROVAL REQUIRED UNDER THE SUBDIVISION CONTROL LAW AYER PLANNING BOARD
BEING A MAJORITY DATE APPROVED: _____ DATE ENDORSED: _____



I CERTIFY THAT THIS PLAN CONFORMS TO THE RULES
AND REGULATIONS OF THE REGISTERS OF DEEDS OF THE
COMMONWEALTH OF MASSACHUSETTS

MARCH 14, 2024
DATE

PROFESSIONAL LAND SURVEYOR

DILLIS & ROY
CIVIL DESIGN GROUP

CIVIL ENGINEERS LAND SURVEYORS WETLAND CONSULTANTS
1 MAIN STREET, SUITE 1 LUNENBURG, MA 01462
PHONE: (978) 779-6091
www.dillisoroy.com

PLAN REVISIONS			
NO.	DATE:	DESCRIPTION:	BY:

DEFINITIVE SUBDIVISION PLAN
AYER, MASSACHUSETTS
LOT LAYOUT PLAN 1
STRATTON HILL

DESIGN BY: SRD	DRAWN BY: SRD	CHECKED BY: SRD	SHEET NO. C2.1
DATE: 2/15 2024	JOB NUMBER: 6083	DRAWING NO. 6083-LLP	

N/F AYER CUN & SPORTMAN CLUB
MAP 15 PCL 1
BK.12553-354

SEE SHEET C2.3

MATCH LINE

OS 2
121.08± ACRES

OS 2
121.08± ACRES

LOT 8
26,077± S.F.
FRONTAGE=52.28 FT

LOT 9
15,554± S.F.
FRONTAGE=34.82 FT

LOT 10
22,389± S.F.
FRONTAGE=77.59 FT

LOT 11
20,744± S.F.
FRONTAGE=58.81 FT

LOT 12
33,935± S.F.
FRONTAGE=26.15 FT

LOT 7
19,629± S.F.
FRONTAGE=69.74 FT

LOT 16
17,446± S.F.
FRONTAGE=260.41 FT

LOT 17
28,759± S.F.
FRONTAGE=350.77 FT

LOT 13
20,275± S.F.
FRONTAGE=108.94 FT

LOT 5
25,225± S.F.
FRONTAGE=83.57 FT

LOT 4
16,231± S.F.
FRONTAGE=65.96 FT

LOT 15
16,316± S.F.
FRONTAGE=143.78 FT

LOT 14
27,034± S.F.
FRONTAGE=451.84 FT

LOT 3
22,333± S.F.
FRONTAGE=104.53 FT

OS 1
9.79± ACRES

LONG POND


SEE SHEET C2.1

SYSTEM GRID NORTH
MASSACHUSETTS COORDINATE


RESERVED FOR REGISTRY USE

APPROVAL REQUIRED UNDER
THE SUBDIVISION CONTROL LAW
AYER PLANNING BOARD

BEING A MAJORITY
DATE APPROVED: _____
DATE ENDORSED: _____

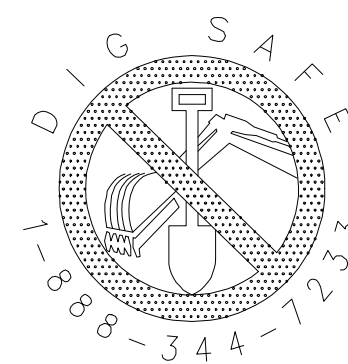

I CERTIFY THAT THIS PLAN CONFORMS TO THE RULES
AND REGULATIONS OF THE REGISTERS OF DEEDS OF THE
COMMONWEALTH OF MASSACHUSETTS

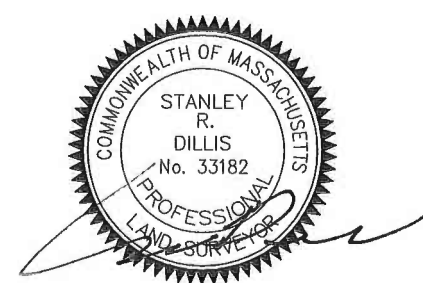


MARCH 14, 2024
PROFESSIONAL LAND SURVEYOR DATE

DILLIS & ROY
CIVIL DESIGN GROUP
CIVIL ENGINEERS LAND SURVEYORS WETLAND CONSULTANTS
1 MAIN STREET, SUITE 1 LUNENBURG, MA 01462
PHONE: (978) 779-6091
www.dillisandroy.com


PLAN REVISIONS

NO.	DATE:	DESCRIPTION:	BY:

DEFINITIVE SUBDIVISION PLAN
AYER, MASSACHUSETTS
LOT LAYOUT PLAN 2
STRATTON HILL

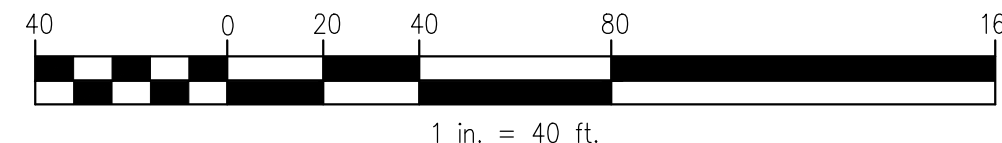

DESIGN BY: SRD	DRAWN BY: SRD	CHECKED BY: SRD	SHEET NO. C2.2
DATE: 2/15 2024	JOB NUMBER: 6083	DRAWING NO. 6083-LLP	

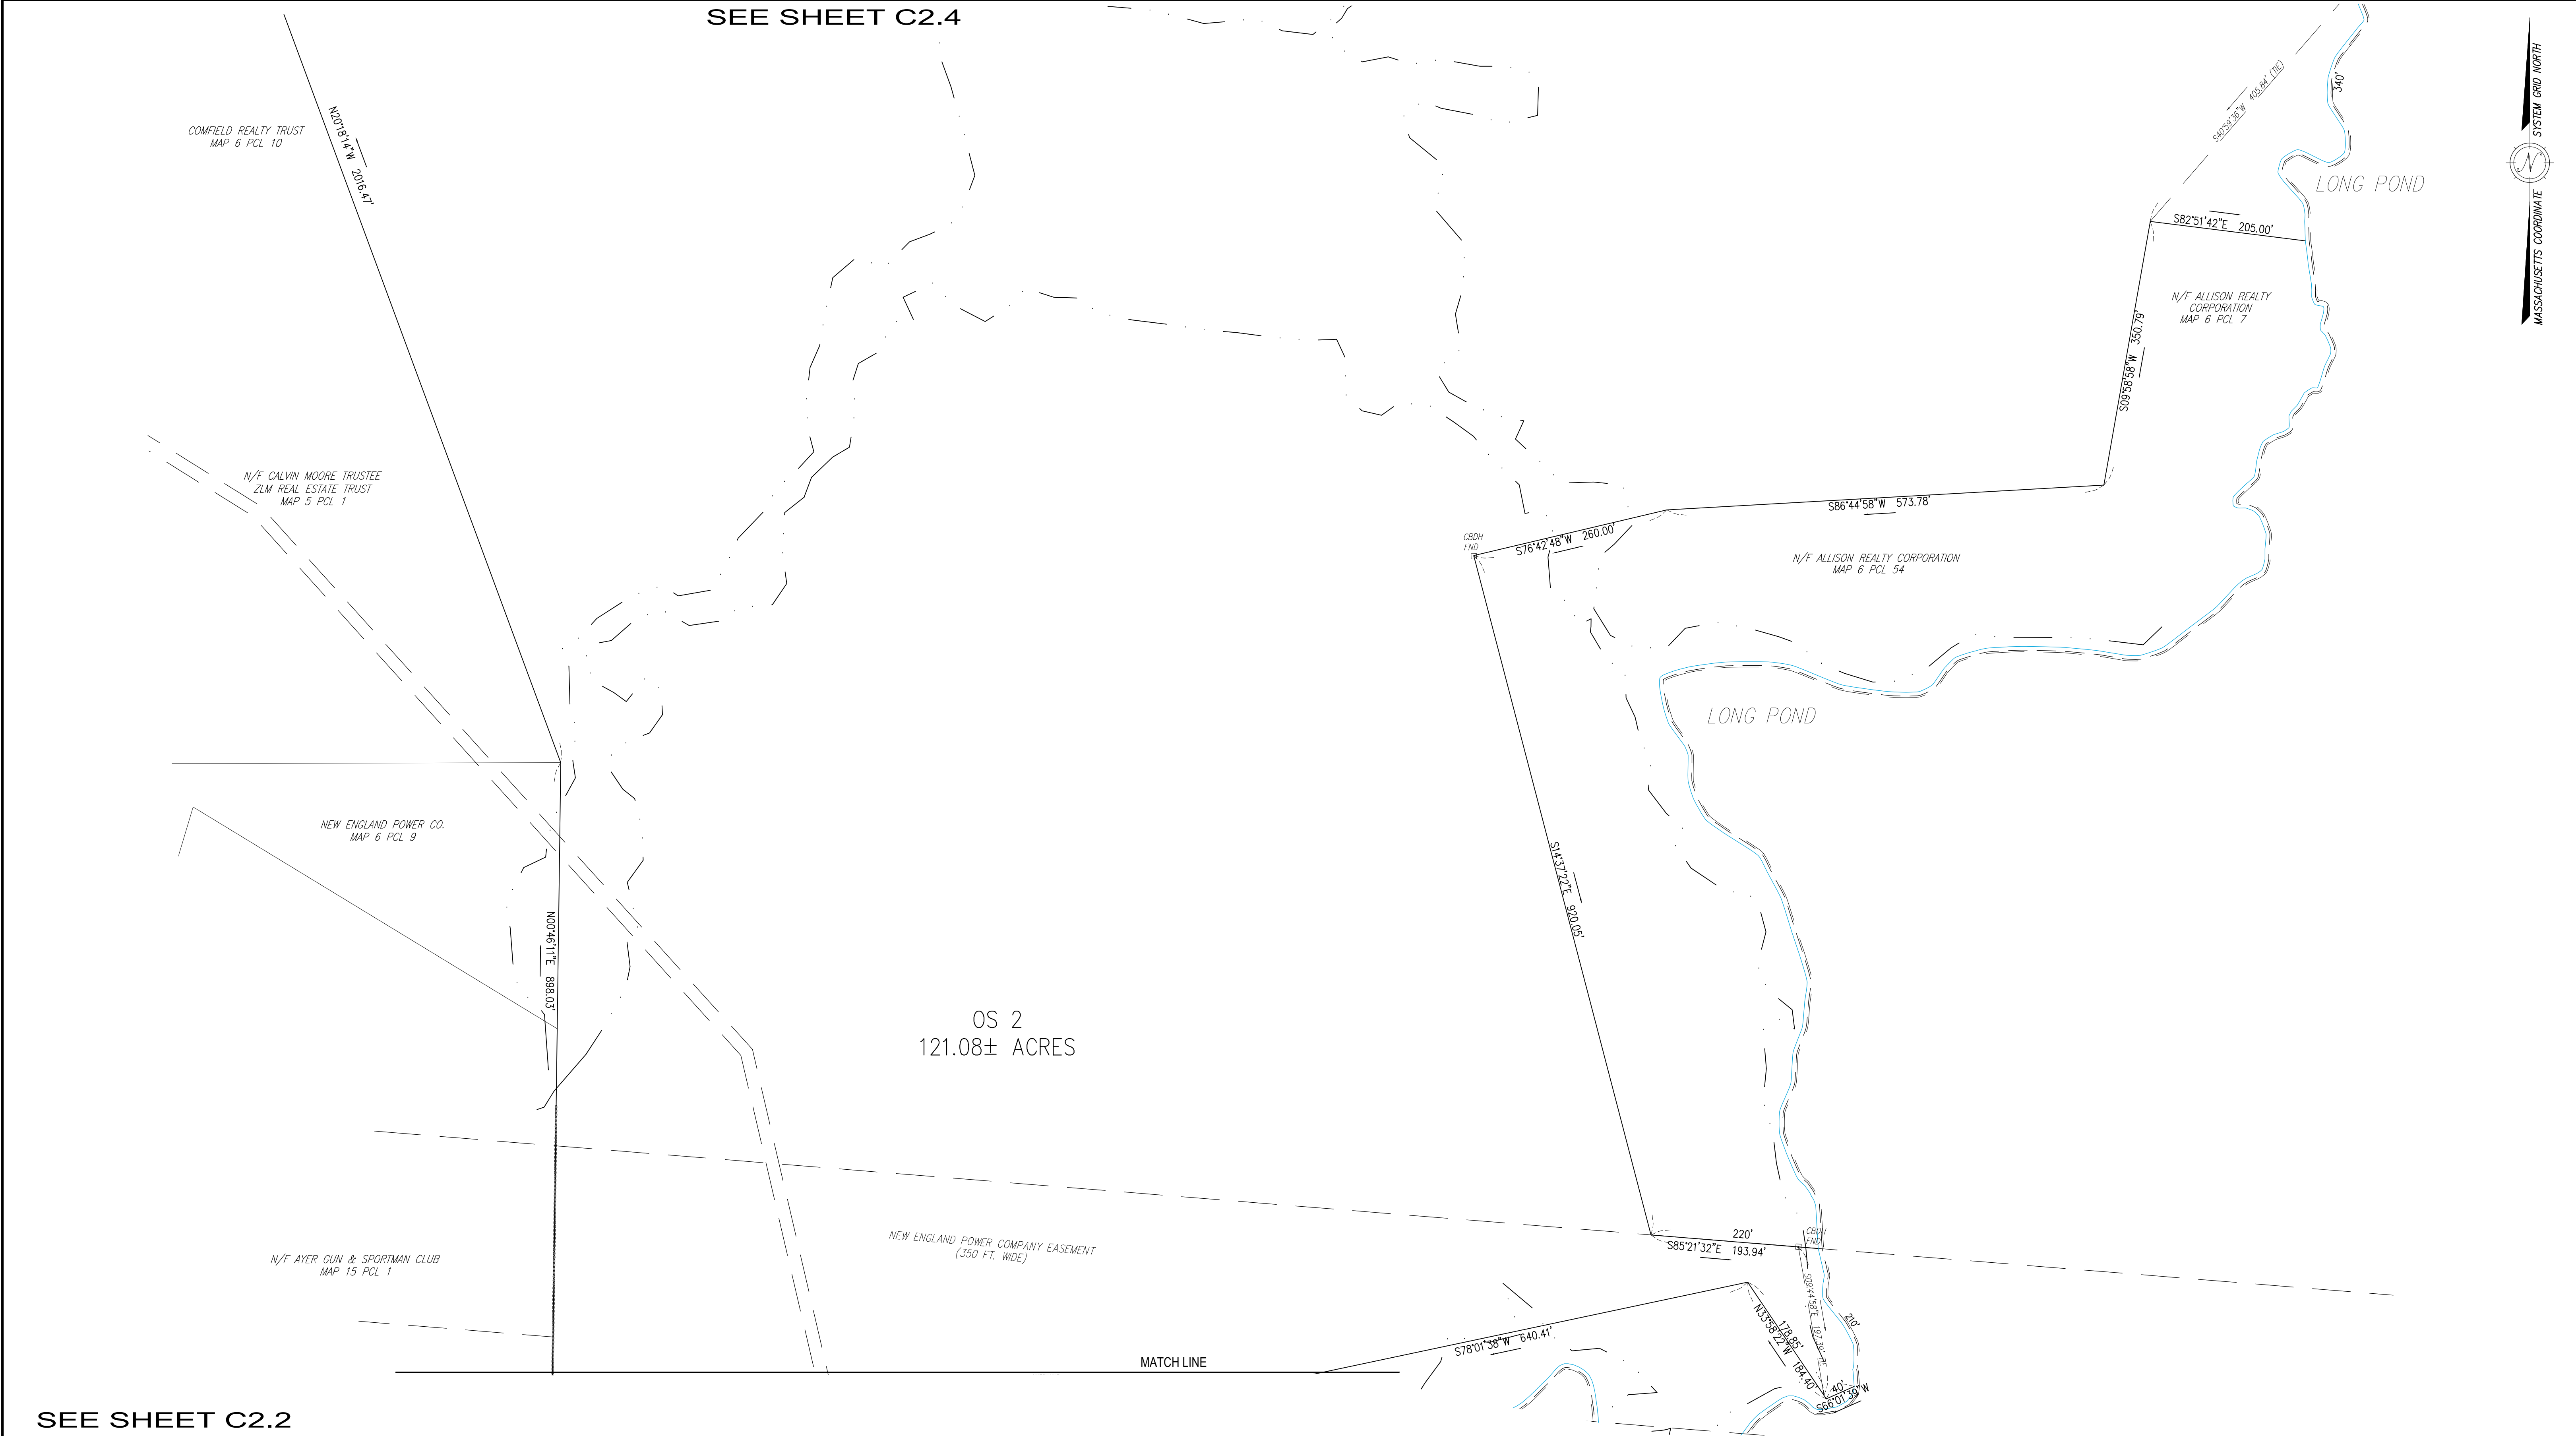

SEE SHEET C2.2

RESERVED FOR REGISTRY USE

APPROVAL REQUIRED UNDER
THE SUBDIVISION CONTROL LAW
AYER PLANNING BOARD

BEING A MAJORITY
DATE APPROVED: _____
DATE ENDORSED: _____

1-888-344-7233

DIG SAFE

I CERTIFY THAT THIS PLAN CONFORMS TO THE RULES
AND REGULATIONS OF THE REGISTERS OF DEEDS OF THE
COMMONWEALTH OF MASSACHUSETTS

STANLEY R.
DILLIS
No. 33182
PROFESSIONAL
LAND SURVEYOR

MARCH 14, 2024
DATE

PROFESSIONAL LAND SURVEYOR

DILLIS & ROY
CIVIL DESIGN GROUP

CIVIL ENGINEERS LAND SURVEYORS WETLAND CONSULTANTS
1 MAIN STREET, SUITE 1 LUNENBURG, MA 01462
PHONE: (978) 779-6091
www.dillisoroy.com



PLAN REVISIONS			
NO.	DATE:	DESCRIPTION:	BY:

DEFINITIVE SUBDIVISION PLAN
AYER, MASSACHUSETTS
LOT LAYOUT PLAN 3
STRATTON HILL

100 0 50 100 200 400
1 in. = 100 ft.

DESIGN BY: SRD	DRAWN BY: SRD	CHECKED BY: SRD	SHEET NO. C2.3
DATE: 2/15 2024	JOB NUMBER: 6083	DRAWING NO. 6083-LLP	

RESERVED FOR REGISTRY USE

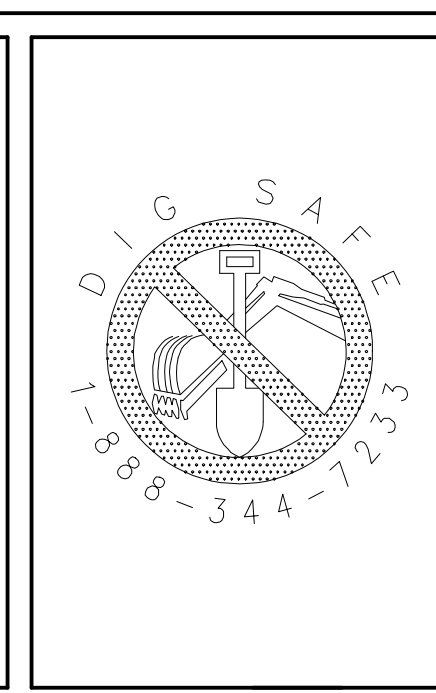 [illegible]


	DILLIS & ROY CIVIL DESIGN GROUP
CIVIL ENGINEERS	LAND SURVEYORS
WETLAND CONSULTANTS	
1 MAIN STREET, SUITE 1 LUNenburg, MA 01462	
PHONE: (978) 779-6091 www.dillisanndroy.com	

DEFINITIVE SUBDIVISION PLAN AYER, MASSACHUSETTS LOT LAYOUT PLAN 4 STRATTON HILL

100 0 50 100 200 400

1 in. = 100 ft.


DESIGN BY:	DRAWN BY:	CHECKED BY:	SHEET NO.
SRD	SRD	SRD	C2.4
DATE: 2/15 2024	JOB NUMBER: 6083	DRAWING NO. 6083-LLP	

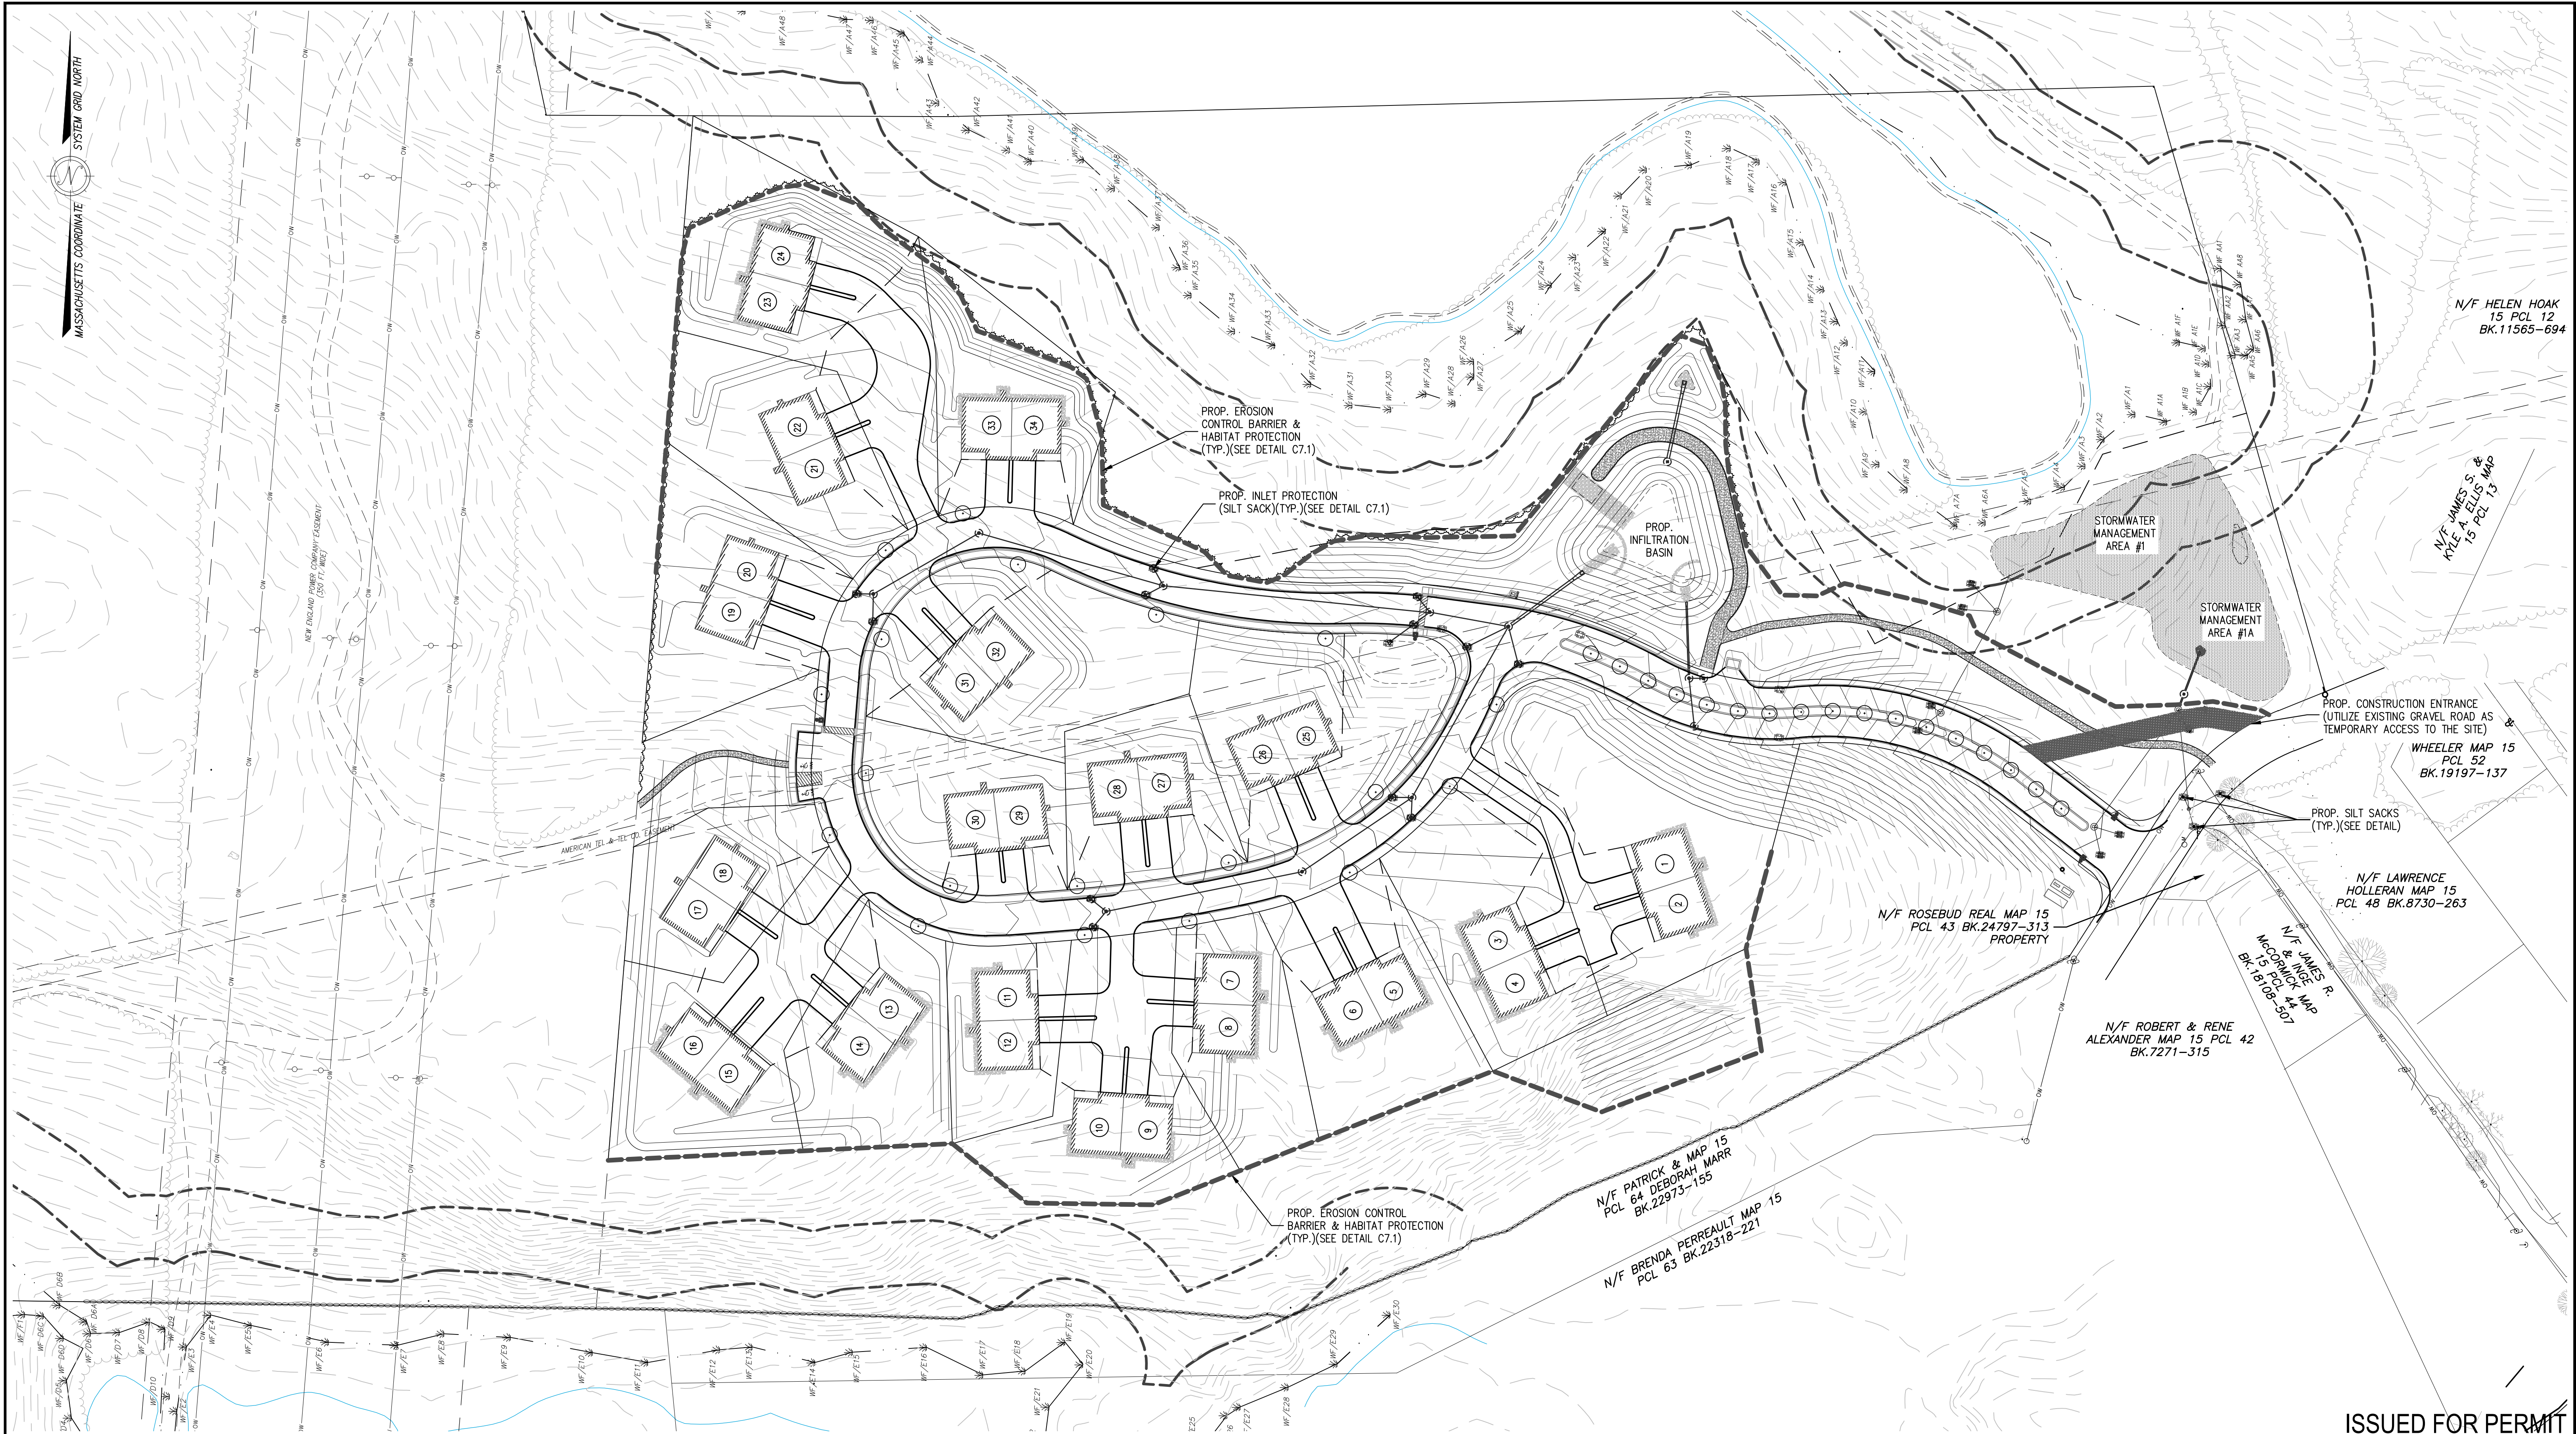

RESERVED FOR REGISTRY USE

APPROVAL REQUIRED UNDER THE SUBDIVISION CONTROL LAW
AYER PLANNING BOARD

BEING A MAJORITY
DATE APPROVED: _____
DATE ENDORSED: _____

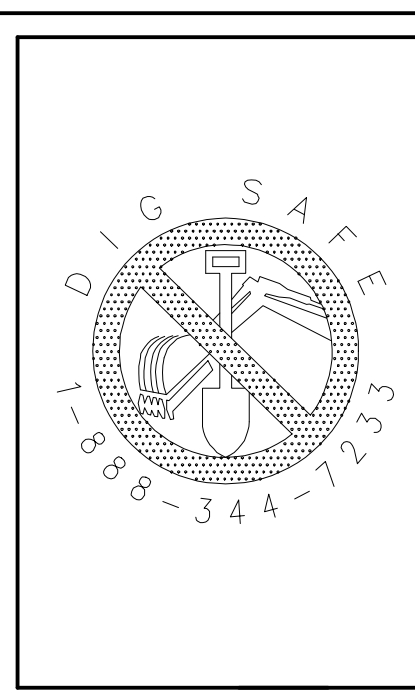

I CERTIFY THAT THIS PLAN CONFORMS TO THE RULES AND REGULATIONS OF THE REGISTERS OF DEEDS OF THE COMMONWEALTH OF MASSACHUSETTS

PROFESSIONAL LAND SURVEYOR DATE _____ PROFESSIONAL ENGINEER DATE _____

DILLIS & ROY
CIVIL DESIGN GROUP

CIVIL ENGINEERS LAND SURVEYORS WETLAND CONSULTANTS
1 MAIN STREET, SUITE 1 LUNENBURG, MA 01462
PHONE: (978) 779-6091
www.dillisandroy.com

PLAN REVISIONS			
NO.	DATE:	DESCRIPTION:	BY:
1.	10/20/23	REVISED PER PEER REVIEW & TOWN DPW COMMENTS	RPV
2.	03/14/24	REVISED PER OSD & PEER REVIEW COMMENTS	RPV

OPEN SPACE RESIDENTIAL PLAN
AYER, MASSACHUSETTS
SOIL EROSION & SEDIMENTATION CONTROL PLAN
STRATTON HILL

60 0 30 60 120 240
1 in. = 60 ft.

DESIGN BY: RPV/FMM	DRAWN BY: RPV	CHECKED BY: FMM	SHEET NO. C3.0
DATE: 4/25/2023	JOB NUMBER: 6083	DRAWING NO. 6083-GRD	

SIGN SCHEDULE

FOR TRAFFIC CONTROL SIGNS WITHIN SITE PARKING AND ACCESS DRIVE AREAS. SIGNS SHALL CONFORM TO STANDARDS OF FHWA "MANUAL ON UNIFORM TRAFFIC CONTROL DEVICES" (MUTCD) (2003 EDITION) AND "STANDARD HIGHWAY SIGNS" (2004 EDITION). OTHER DIRECTIONAL SIGNS AND INFORMATION SIGNS TO BE SIZED AND LETTERED IN CONFORMANCE WITH BOXBOROUGH PROTECTIVE BYLAW.

SIGN CODE	SIGN SIZE	LEGEND
R1-1	30"x30"	STOP
W11-2	30"x30"	PEDESTRIAN CROSSING SIGN
W16-7pR	24"x12"	DOWN DIAGONAL RIGHT ARROW
W16-7pL	24"x12"	DOWN DIAGONAL LEFT ARROW

PARKING TABLE

PARKING SPACES	REQUIRED	PROVIDED
PER RESIDENTIAL UNIT	2 SPACES PER UNIT	4 SPACES PER UNIT (2 GARAGE & 2 GUEST)
STREET PARKING	-	4 SPACES
TOTAL	68	140 SPACES

N / F
TOM & HEIDI
COWLEY
MAP 15 PCL 3

SITE DISTANCE NOTES:

- THE DRIVER'S CLEARANCE ZONE IS MEASURED 14.5 FEET BACK FROM THE EXISTING EDGE OF PAVEMENT TO THE MINIMUM REQUIRED STOPPING SITE DISTANCE OF 425' AT THE MIDDLE OF THE ONCOMING TRAFFIC LANE.
- THE DRIVER'S CLEARANCE ZONE SHALL NOT CONTAIN ANY SCREENING, LANDSCAPING, VEGETATION, STRUCTURES, PARKING AREAS OR ANY OTHER OBSTRUCTION TO VISIBILITY BETWEEN THE HEIGHTS OF TWO AND TEN FEET ABOVE THE TOP OF CURB OR CENTERLINE GRADE.

SIGHT DISTANCE EXHIBIT


SCALE: 1" = 60'

ISSUED FOR PERMIT

RESERVED FOR REGISTRY USE

APPROVAL REQUIRED UNDER
THE SUBDIVISION CONTROL LAW
AYER PLANNING BOARD

BEING A MAJORITY
DATE APPROVED: _____
DATE ENDORSED: _____

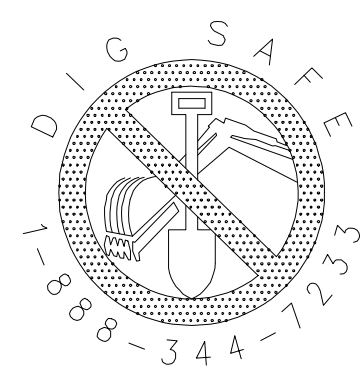

I CERTIFY THAT THIS PLAN CONFORMS TO THE RULES
AND REGULATIONS OF THE REGISTERS OF DEEDS OF THE
COMMONWEALTH OF MASSACHUSETTS



PROFESSIONAL LAND SURVEYOR DATE _____ PROFESSIONAL ENGINEER DATE _____


DILLIS & ROY
CIVIL DESIGN GROUP

CIVIL ENGINEERS LAND SURVEYORS WETLAND CONSULTANTS
1 MAIN STREET, SUITE 1
LUNENBURG, MA 01462
PHONE: (978) 779-6091
www.dillissandroy.com


PLAN REVISIONS

NO.	DATE:	DESCRIPTION:	BY:
1.	10/20/23	REVISED PER PEER REVIEW & TOWN DPW COMMENTS	RPV
2.	03/14/24	REVISED PER OSD & PEER REVIEW COMMENTS	RPV

OPEN SPACE RESIDENTIAL PLAN
AYER, MASSACHUSETTS
UTILITY & LAYOUT PLAN 1
STRATTON HILL

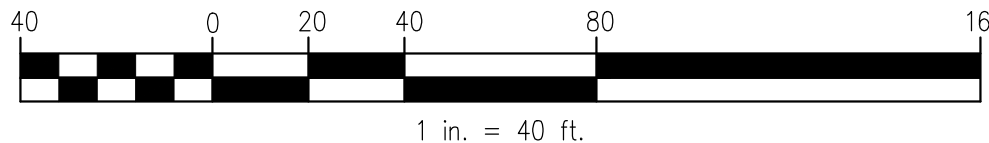



DESIGN BY: RPV/FMM	DRAWN BY: RPV	CHECKED BY: FMM	SHEET NO. C4.0
DATE: 4/25/2023	JOB NUMBER: 6083	DRAWING NO. 6083-GRD	

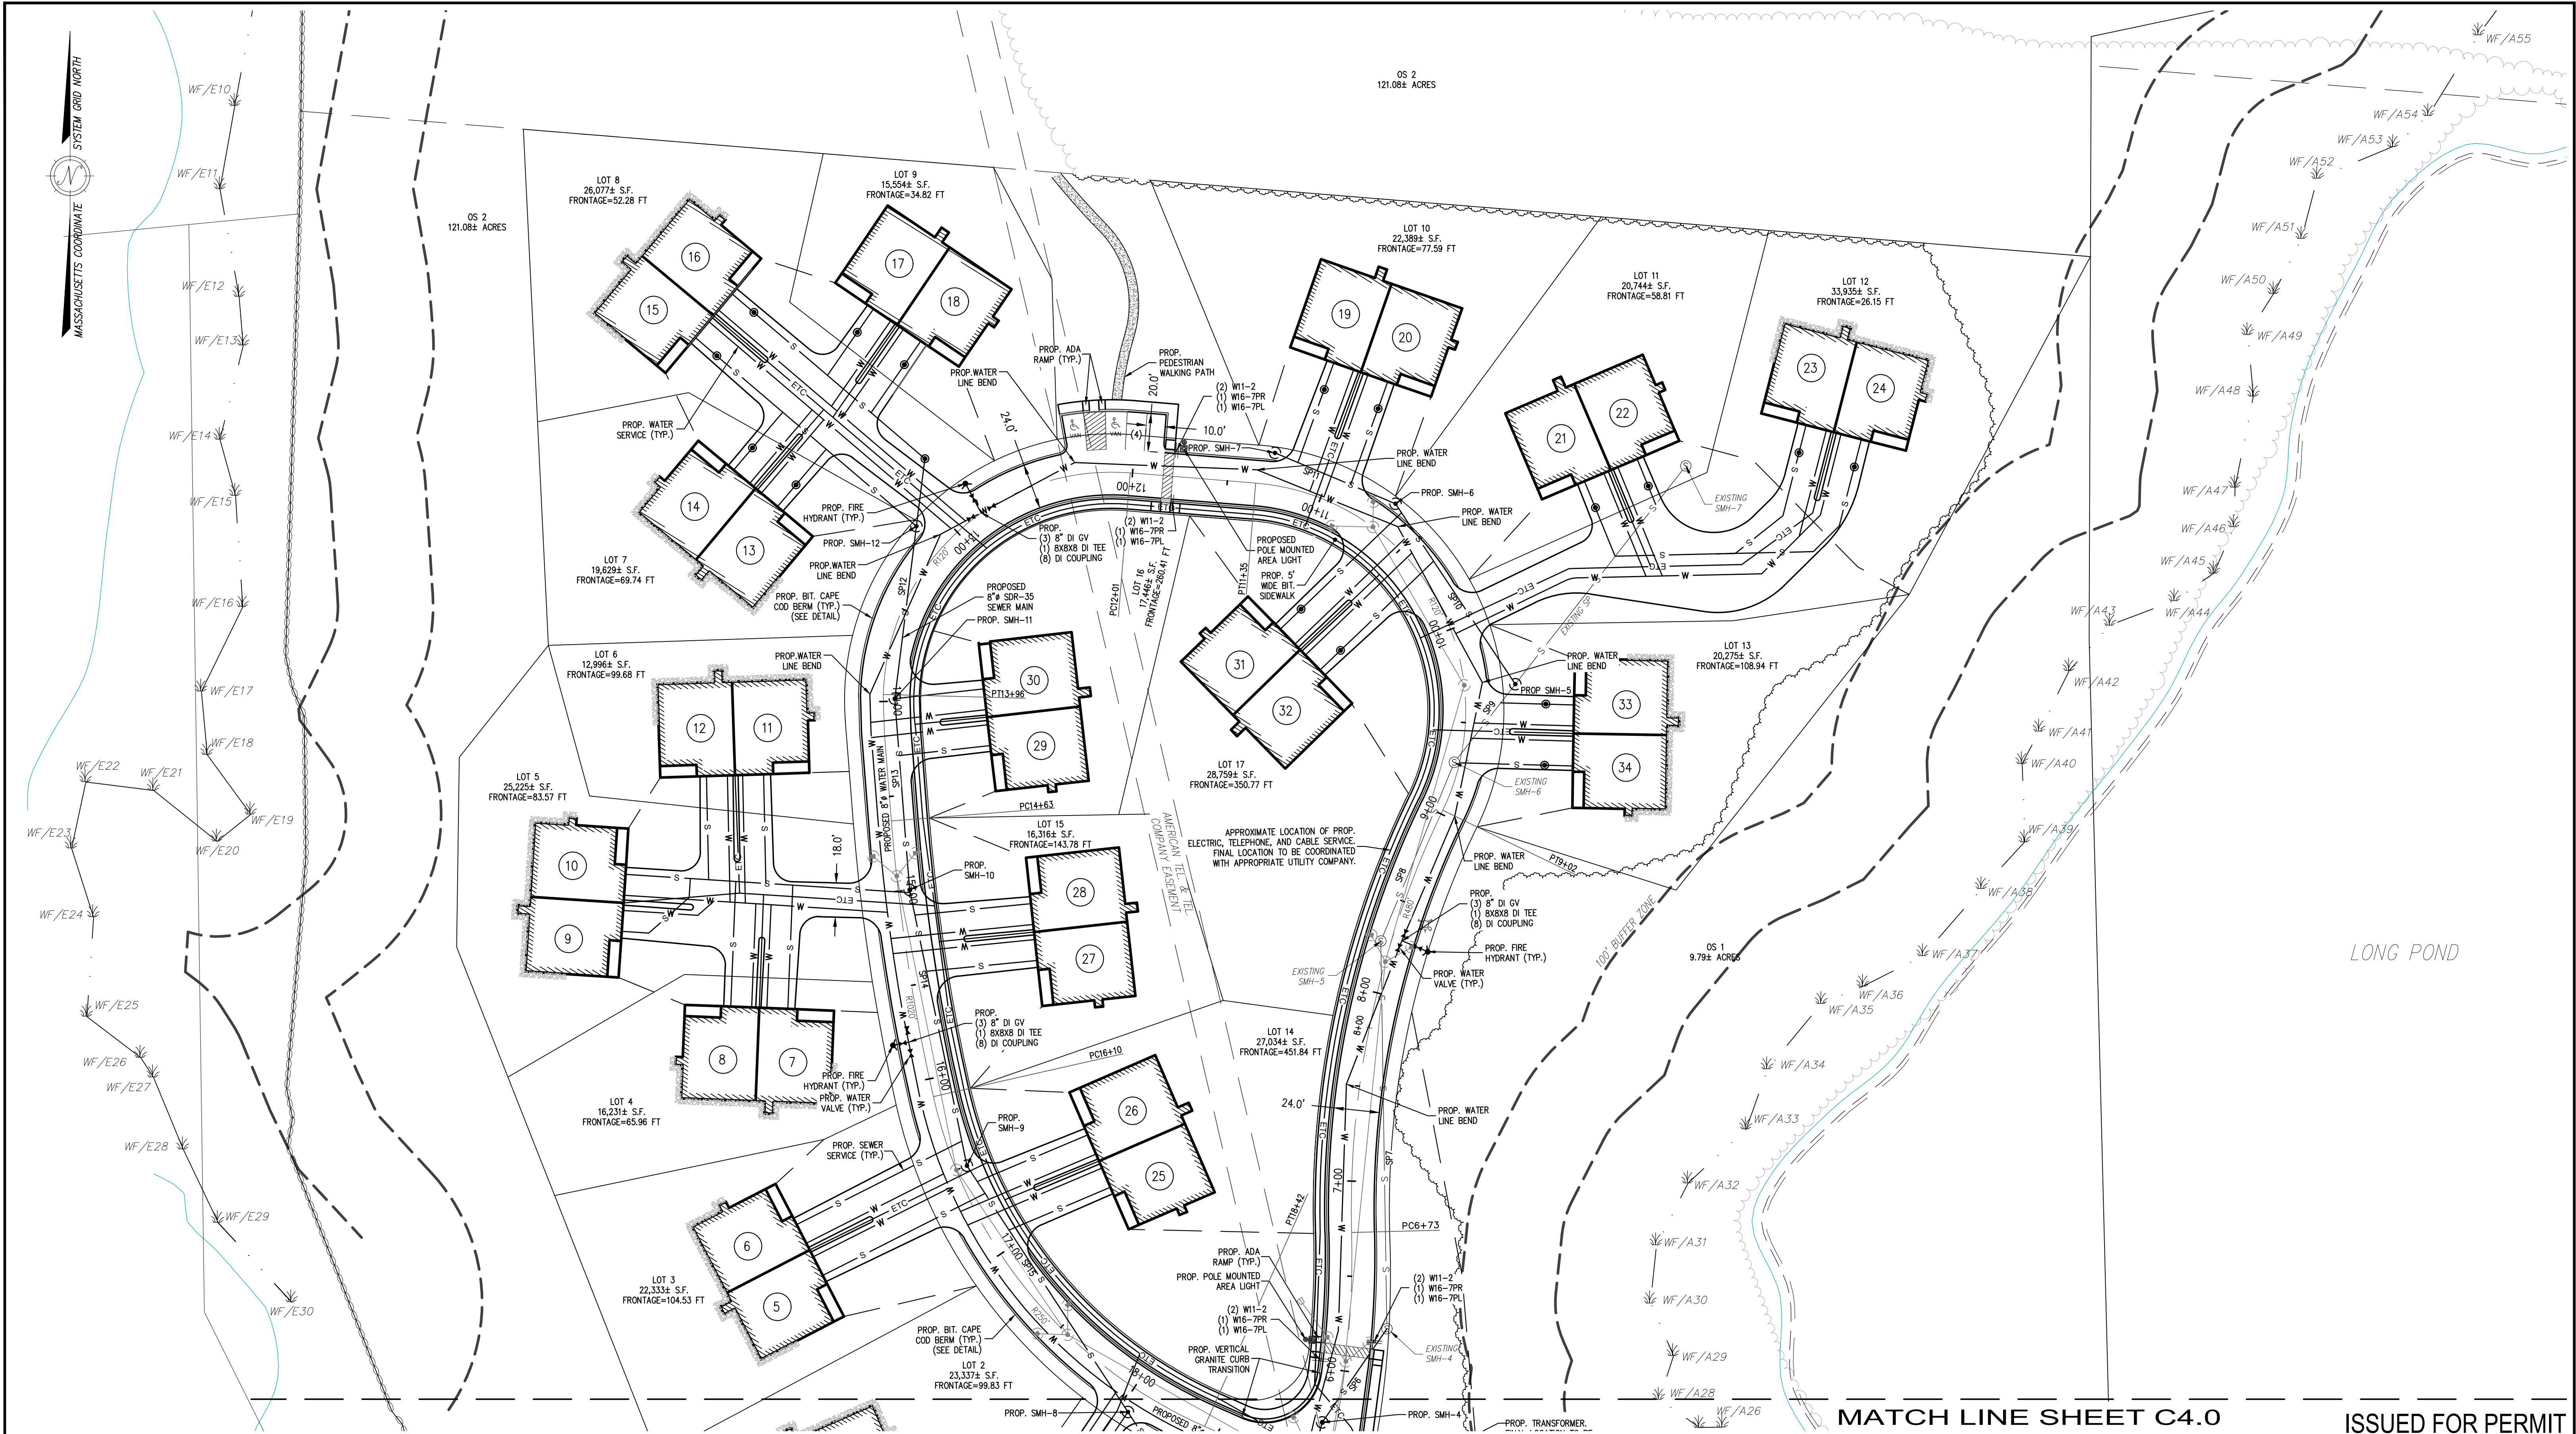

RESERVED FOR REGISTRY USE

APPROVAL REQUIRED UNDER THE SUBDIVISION CONTROL LAW
AYER PLANNING BOARD

BEING A MAJORITY
DATE APPROVED: _____
DATE ENDORSED: _____

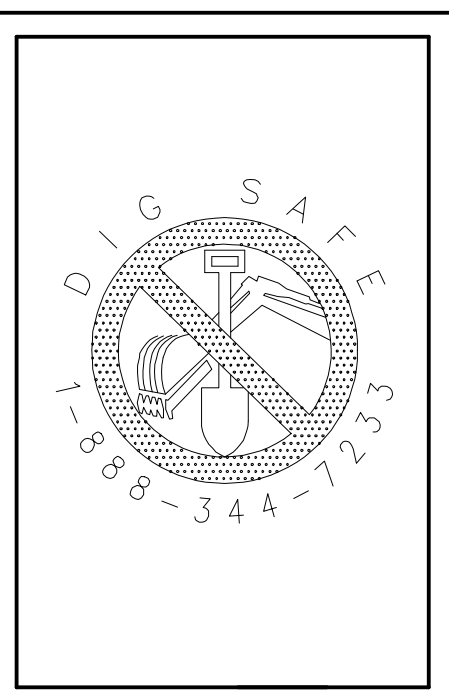 

I CERTIFY THAT THIS PLAN CONFORMS TO THE RULES AND REGULATIONS OF THE REGISTERS OF DEEDS OF THE COMMONWEALTH OF MASSACHUSETTS

PROFESSIONAL LAND SURVEYOR DATE _____ PROFESSIONAL ENGINEER DATE _____

DILLIS & ROY
CIVIL DESIGN GROUP


CIVIL ENGINEERS LAND SURVEYORS WETLAND CONSULTANTS
1 MAIN STREET, SUITE 1 LUNENBURG, MA 01462
PHONE: (978) 779-6091
www.dillisoroy.com

PLAN REVISIONS			
NO.	DATE	DESCRIPTION	BY
1.	10/20/23	REVISED PER PEER REVIEW & TOWN DPW COMMENTS	RPV
2.	03/14/24	REVISED PER OSD & PEER REVIEW COMMENTS	RPV

OPEN SPACE RESIDENTIAL PLAN
AYER, MASSACHUSETTS
UTILITY & LAYOUT PLAN 2
STRATTON HILL

1 in. = 40 ft.

DESIGN BY: RPV/FMM	DRAWN BY: RPV	CHECKED BY: FMM	SHEET NO. C4.1
DATE: 4/25/2023	JOB NUMBER: 6083	DRAWING NO. 6083-GRD	

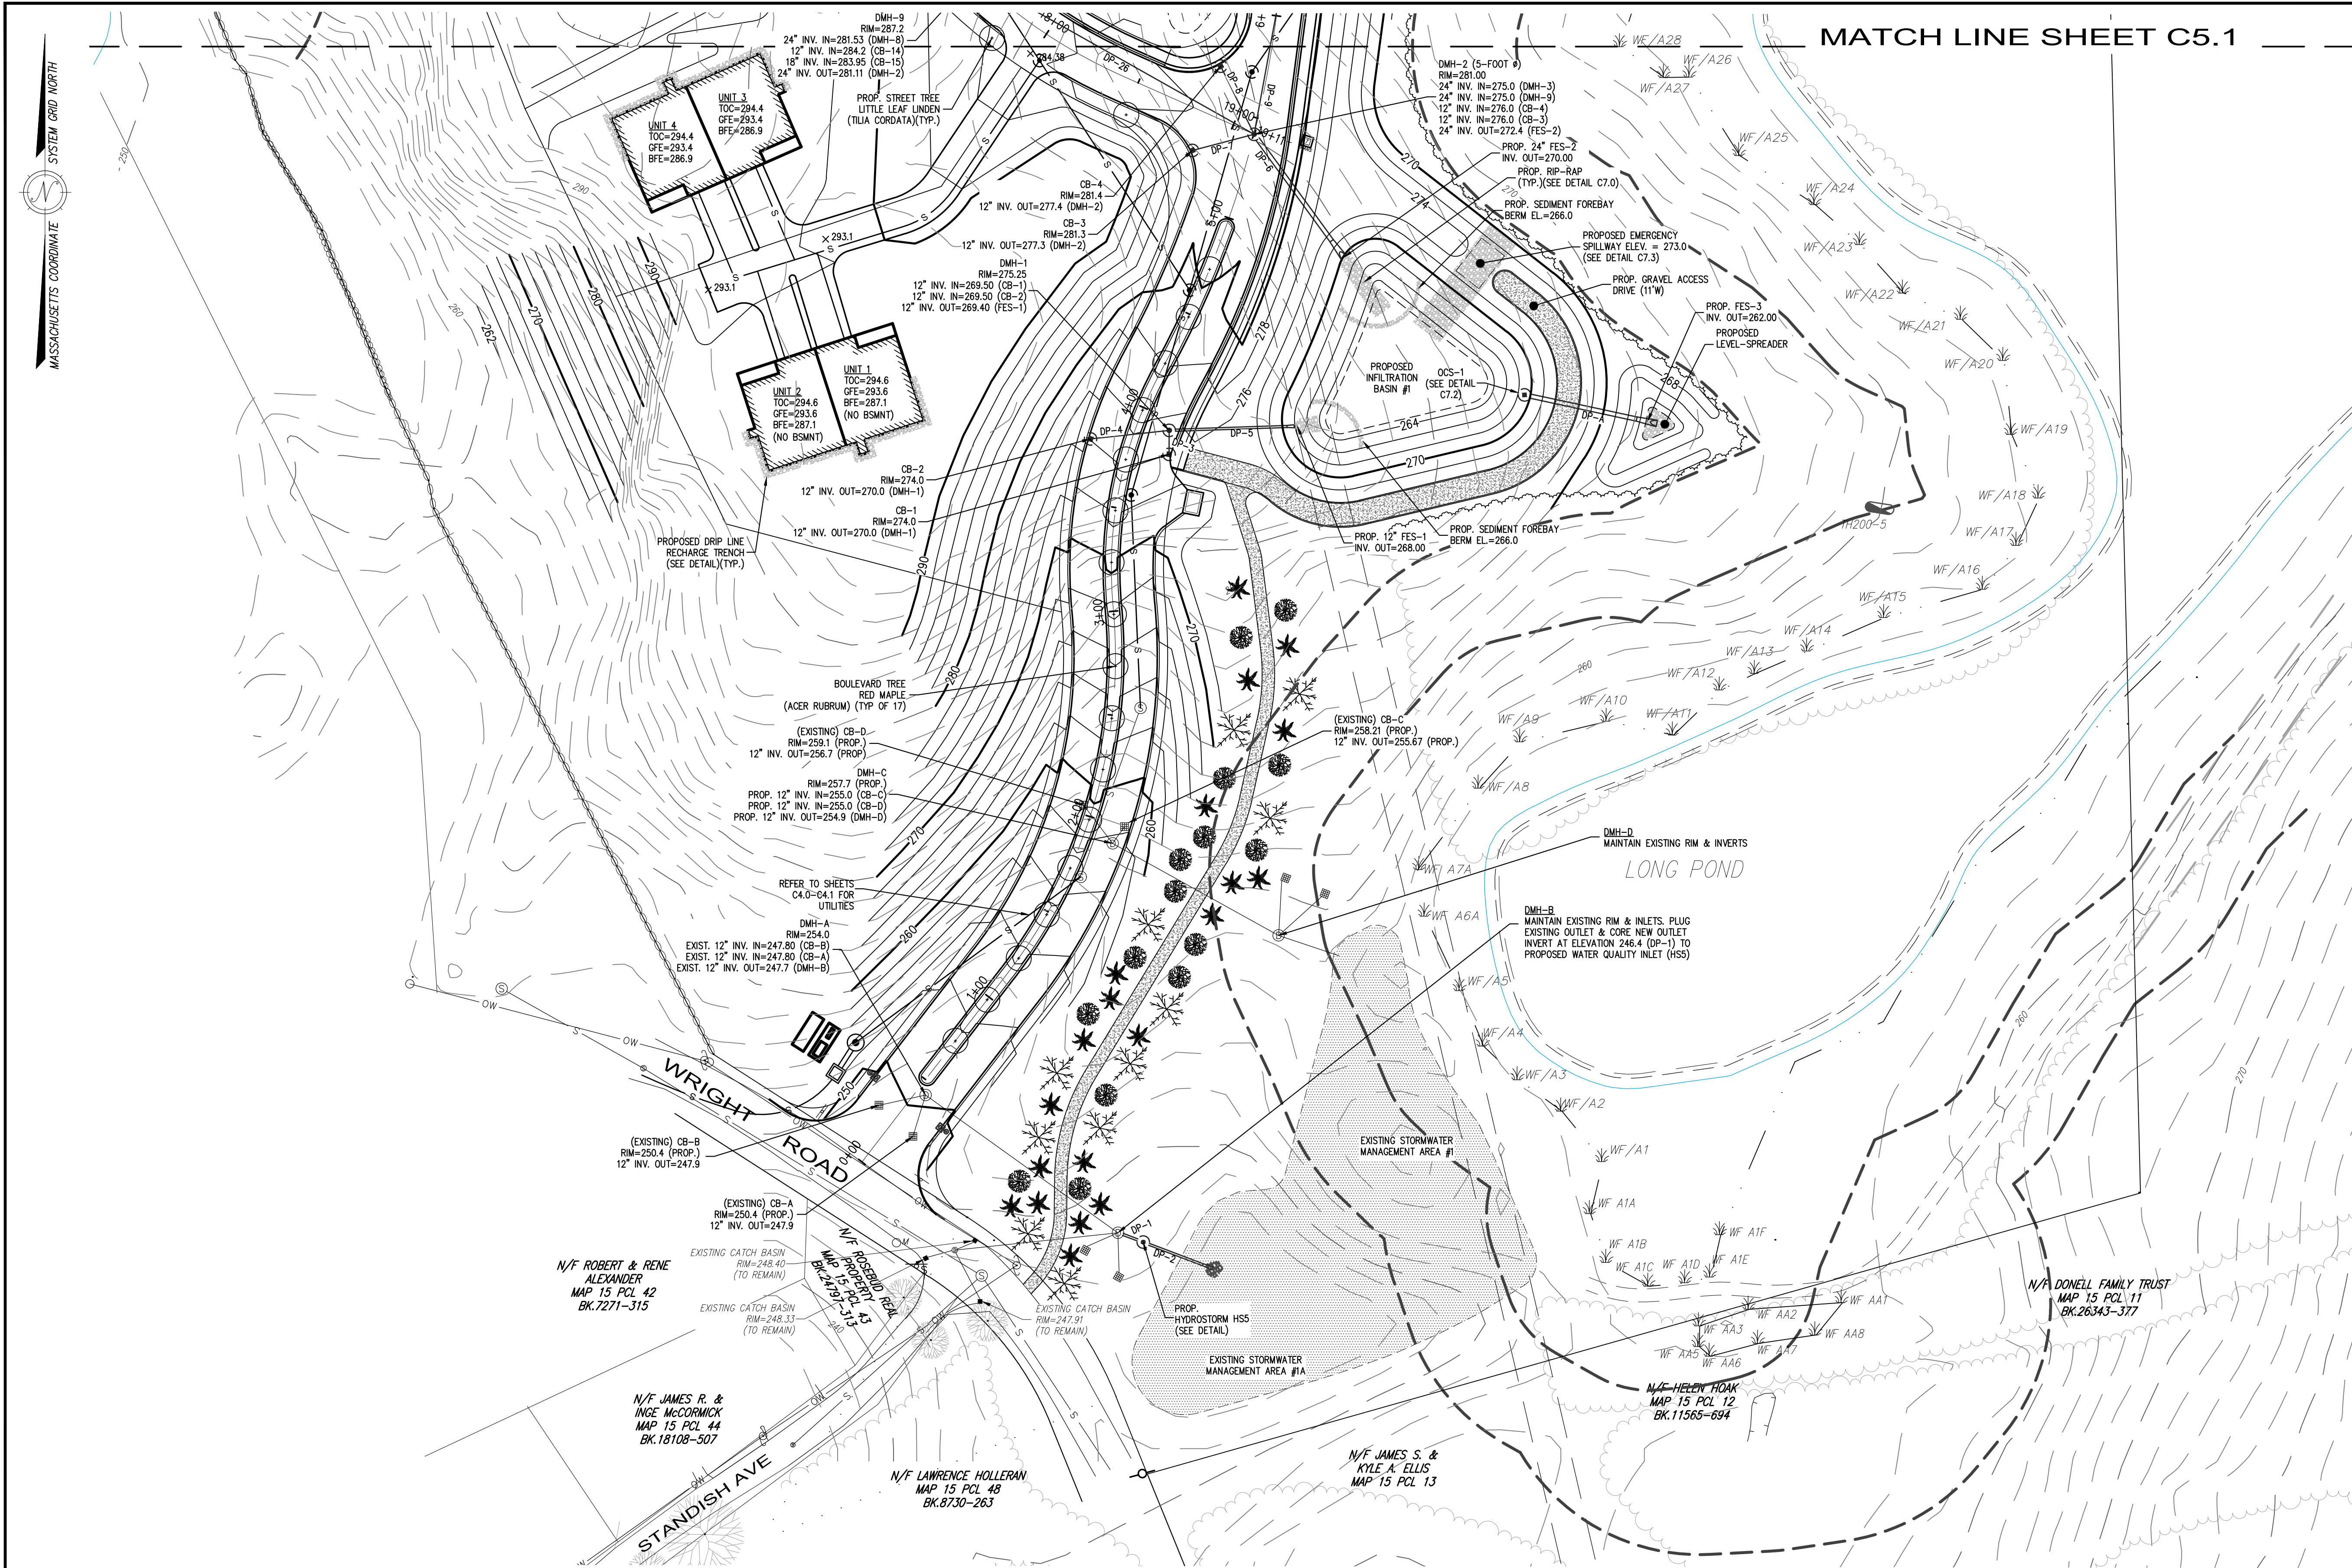

PLANTING SCHEDULE:				
KEY TREES:	COMMON NAME	BOTANICAL NAME	SIZE	QTY
	RIVER BIRCH	BETULA NIGRA	3-5'	15
	WHITE PINE	PINUS STROBUS	4-6'	11
	BLUE SPRUCE	PINCEA PUNGENS	3-5'	20
	RED MAPLE	ACER RUBRUM	40-60'	17
	SMALL-LEAVED LIME	TILIA CORDATA	50-70'	19

RE-SEED DISTURBED AREAS SOUTH OF STATION 5+0 WITH NEW ENGLAND EROSION CONTROL/RESTORATION MIX (NEWPCOM) PER SUPPLIERS RECOMMENDATIONS

GENERAL NOTES:

- ALL SOIL WILL BE STOCKPILED ON THE SITE. THE MINIMUM AMOUNT OF REQUIRED TOPSOIL WILL BE REDISTRIBUTED TO THE SITE. NO EARTH MATERIALS WILL LEAVE THE SITE EXCEPT IN ACCORDANCE WITH THE EARTH REMOVAL PROVISIONS OF THE AYER ZONING BYLAW.

ISSUED FOR PERMIT

RESERVED FOR REGISTRY USE

APPROVAL REQUIRED UNDER THE SUBDIVISION CONTROL LAW
AYER PLANNING BOARD

BEING A MAJORITY
DATE APPROVED: _____
DATE ENDORSED: _____

I CERTIFY THAT THIS PLAN CONFORMS TO THE RULES AND REGULATIONS OF THE REGISTERS OF DEEDS OF THE COMMONWEALTH OF MASSACHUSETTS

PROFESSIONAL LAND SURVEYOR DATE _____ PROFESSIONAL ENGINEER DATE _____


DILLIS & ROY
CIVIL DESIGN GROUP

CIVIL ENGINEERS LAND SURVEYORS WETLAND CONSULTANTS
1 MAIN STREET, SUITE 1 LUNENBURG, MA 01462
PHONE: (978) 779-6091
www.dillisandroy.com

OPEN SPACE RESIDENTIAL PLAN
AYER, MASSACHUSETTS
GRADING & DRAINAGE PLAN 1
STRATTON HILL

40 0 20 40 80 160
1 in. = 40 ft.

DESIGN BY: RPV/FMM	DRAWN BY: RPV	CHECKED BY: FMM	SHEET NO. C5.0
DATE: 4/25/2023	JOB NUMBER: 6083	DRAWING NO. 6083-GRD	

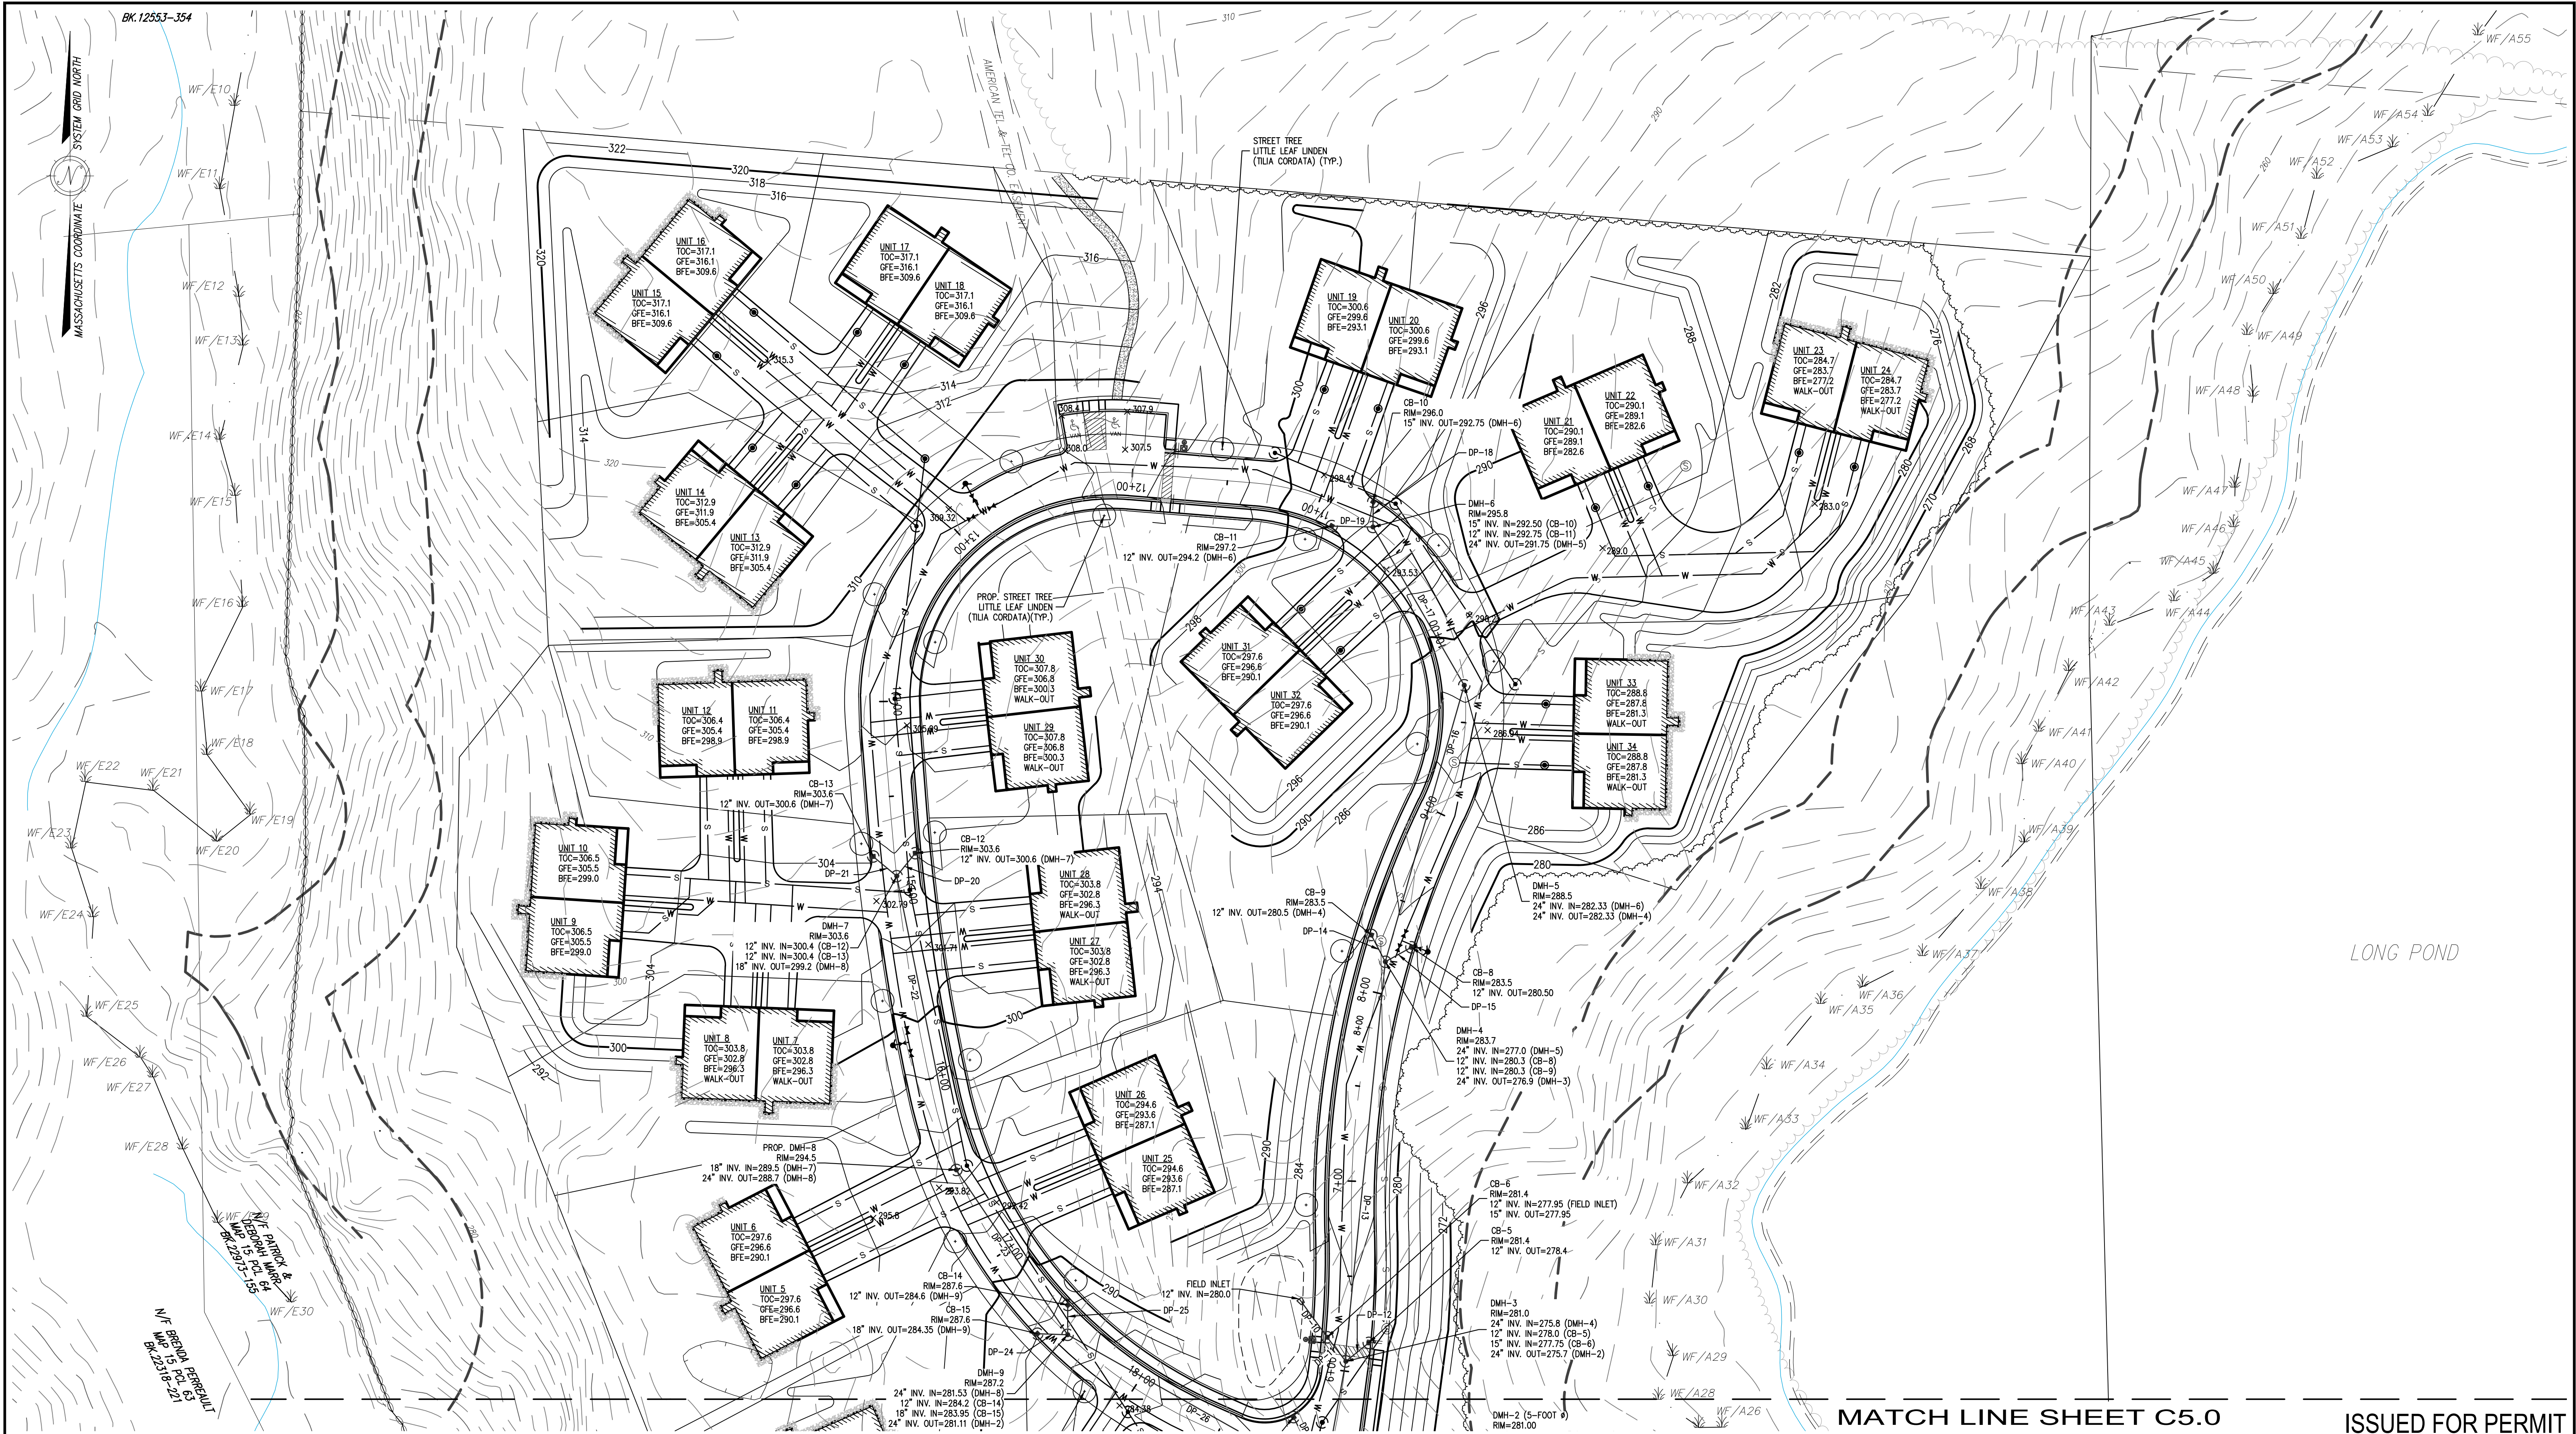


RESERVED FOR REGISTRY USE

APPROVAL REQUIRED UNDER THE SUBDIVISION CONTROL LAW
AYER PLANNING BOARD

BEING A MAJORITY
DATE APPROVED: _____
DATE ENDORSED: _____



I CERTIFY THAT THIS PLAN CONFORMS TO THE RULES AND REGULATIONS OF THE REGISTERS OF DEEDS OF THE COMMONWEALTH OF MASSACHUSETTS

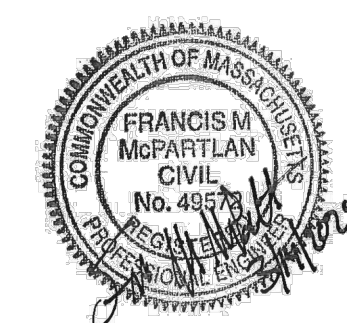

PROFESSIONAL LAND SURVEYOR DATE _____ PROFESSIONAL ENGINEER DATE _____

**DILLIS & ROY**
CIVIL DESIGN GROUP



CIVIL ENGINEERS LAND SURVEYORS WETLAND CONSULTANTS
1 MAIN STREET, SUITE 1 LUNENBURG, MA 01462
PHONE: (978) 779-6091
www.dillisandroy.com

PLAN REVISIONS			
NO.	DATE:	DESCRIPTION:	BY:
1.	10/20/23	REVISED PER PEER REVIEW & TOWN DPW COMMENTS	RPV
2.	03/14/24	REVISED PER OSDR AND PEER REVIEW COMMENTS	RPV

OPEN SPACE RESIDENTIAL PLAN
AYER, MASSACHUSETTS
GRADING & DRAINAGE PLAN 2
STRATTON HILL



DESIGN BY: RPV/FMM	DRAWN BY: RPV	CHECKED BY: FMM	SHEET NO. C5.1
DATE: 4/25/2023	JOB NUMBER: 6083	DRAWING NO. 6083-GRD	

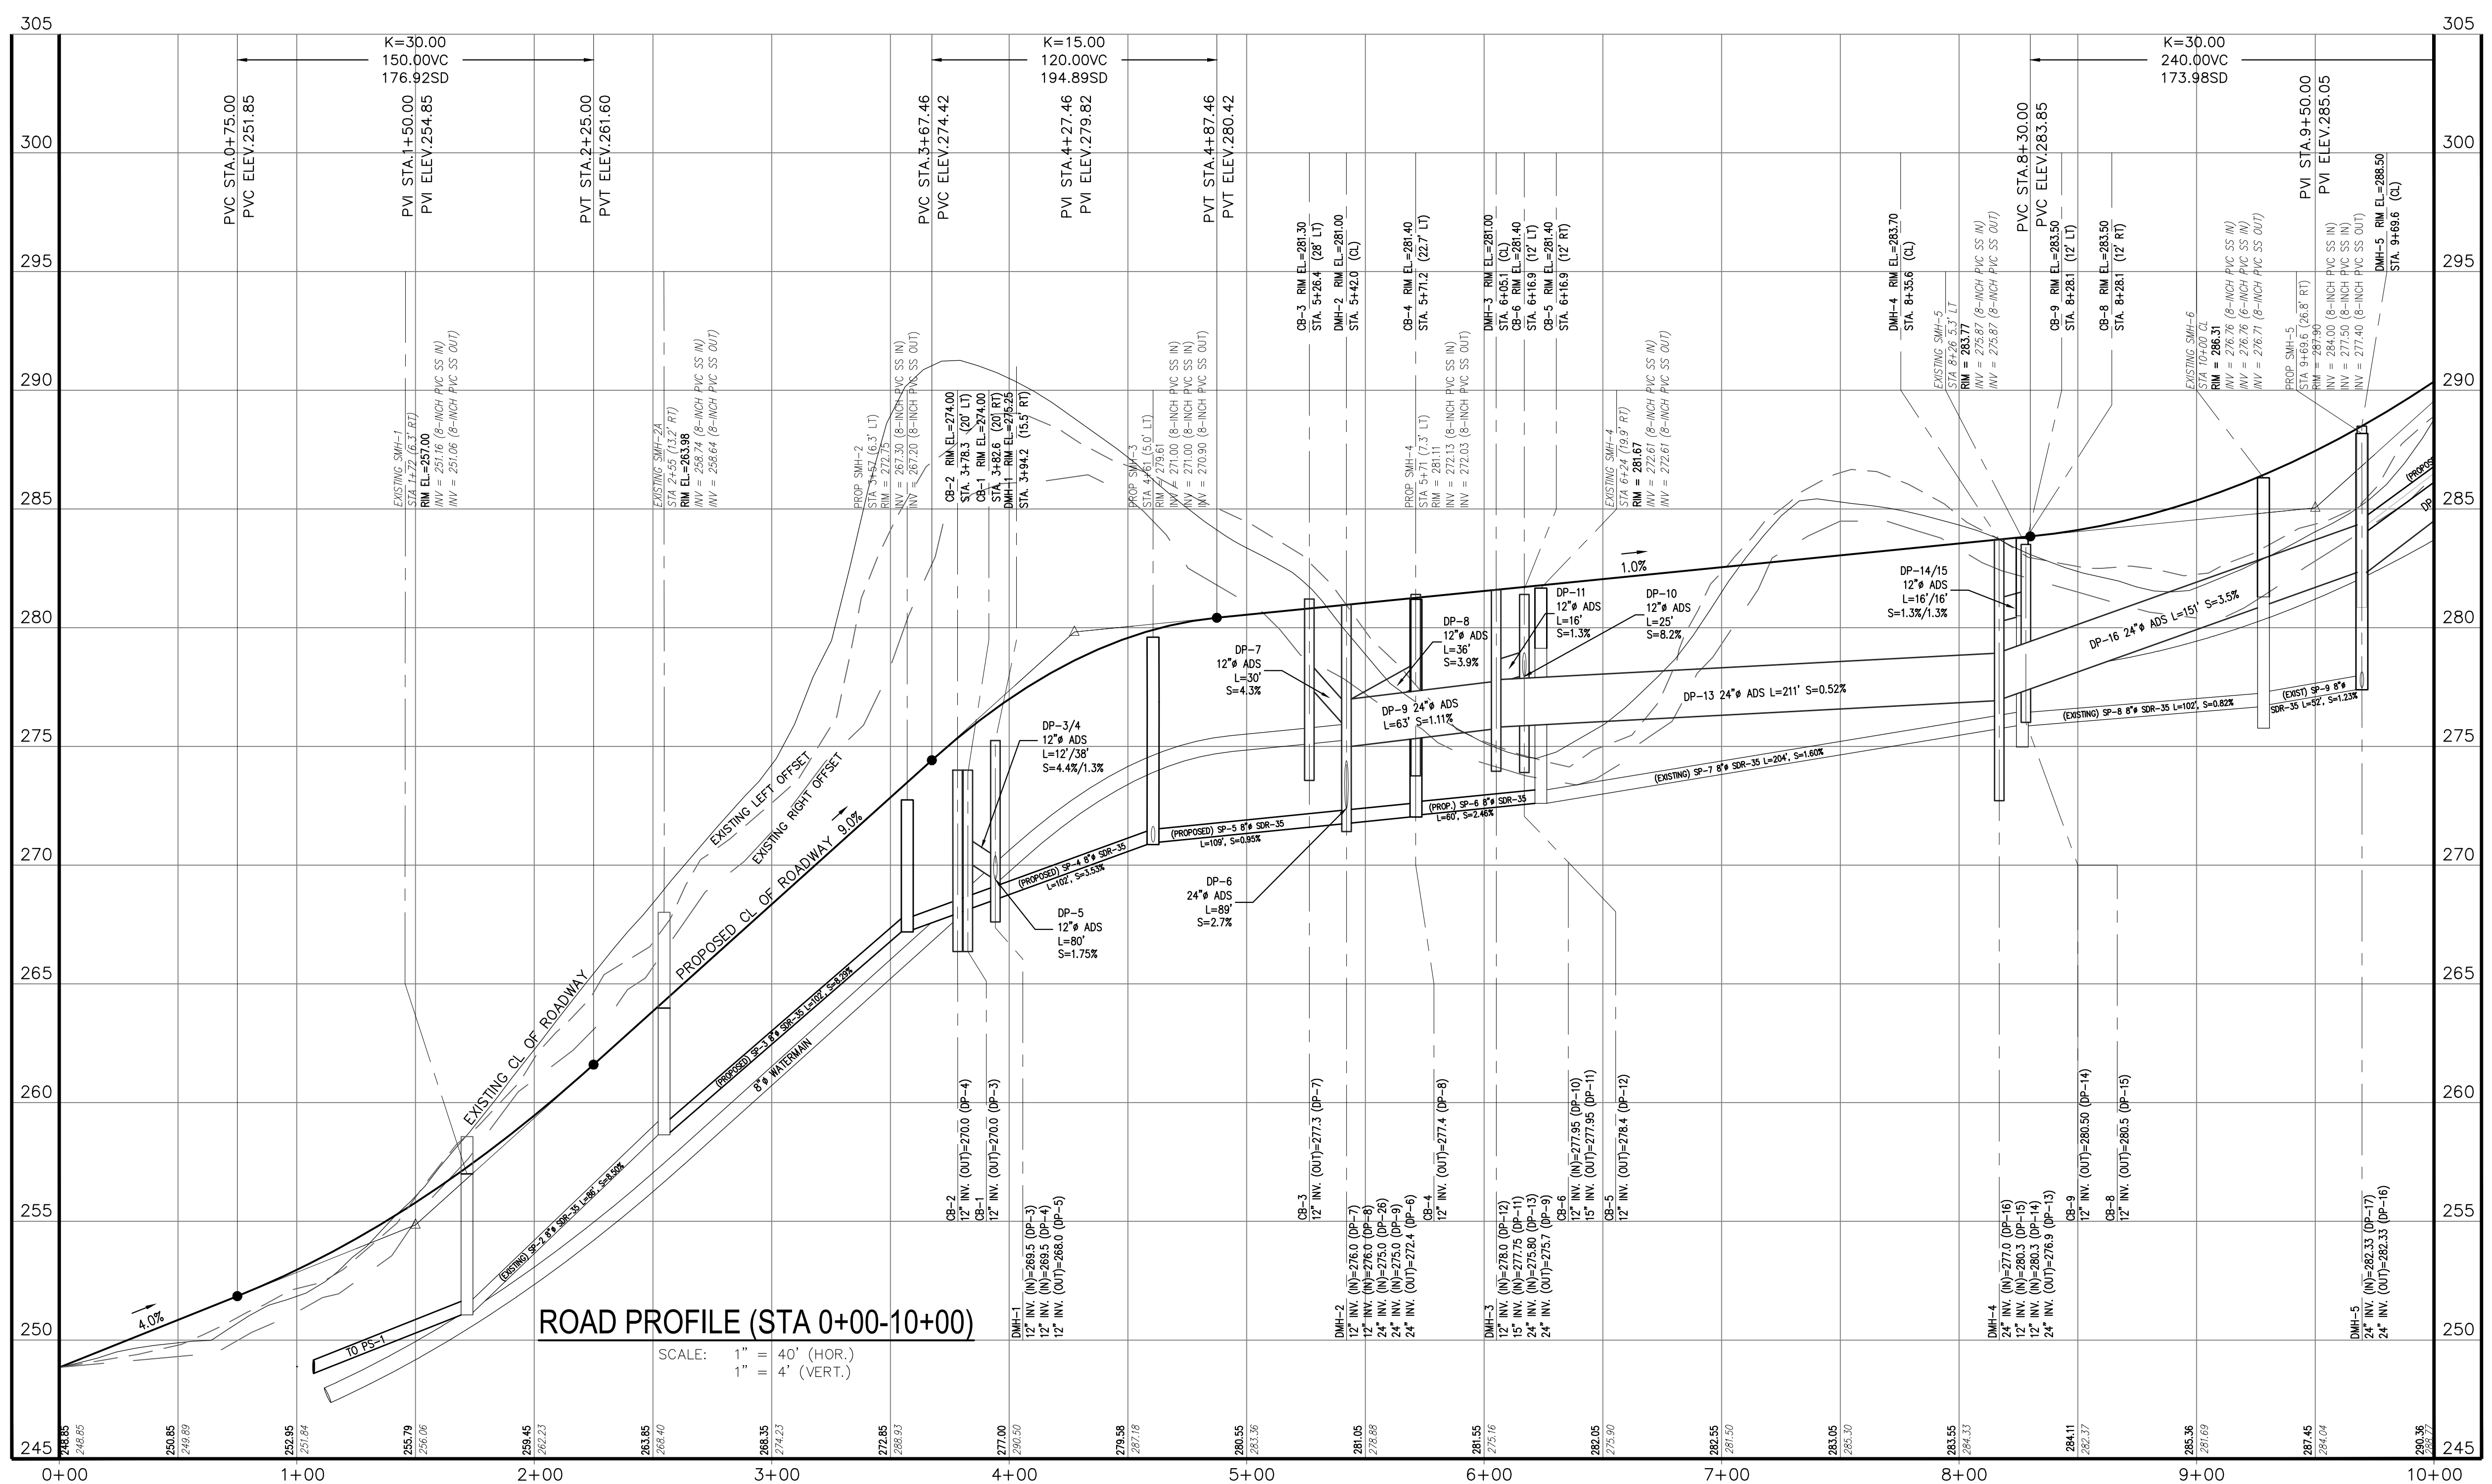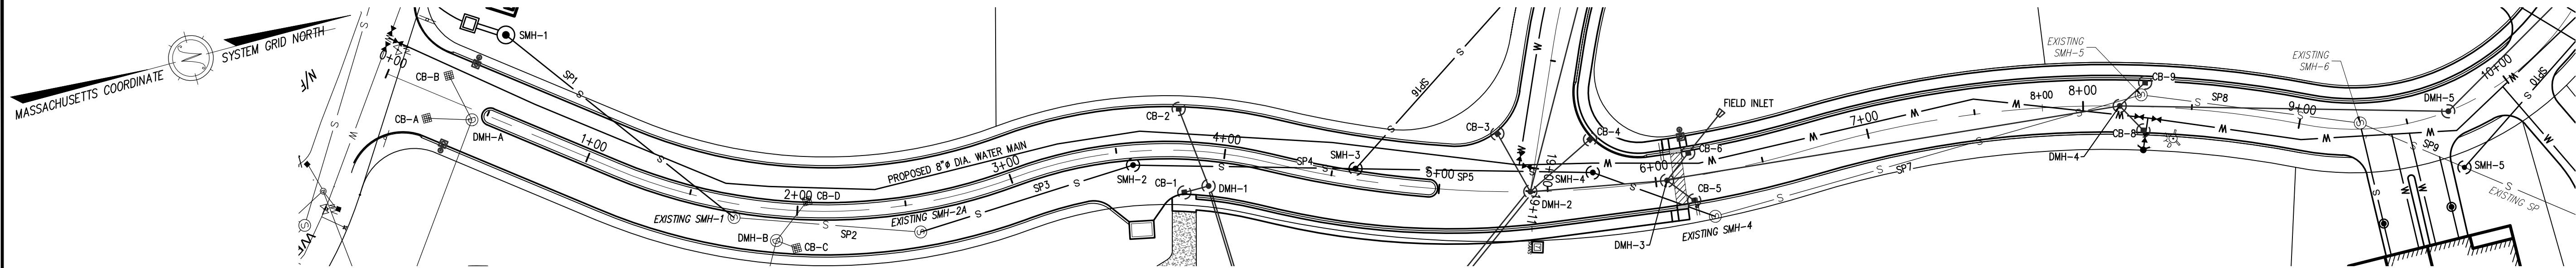


ISSUED FOR PERMIT

RESERVED FOR REGISTRY USE

APPROVAL REQUIRED UNDER
THE SUBDIVISION CONTROL LAW
AYER PLANNING BOARD

BEING A MAJORITY
DATE APPROVED: _____
DATE ENDORSED: _____

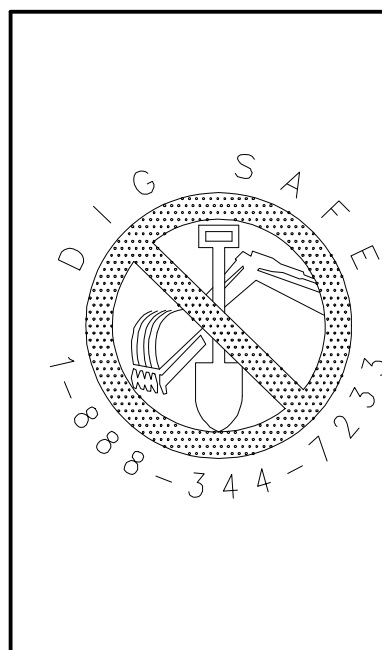

I CERTIFY THAT THIS PLAN CONFORMS TO THE RULES
AND REGULATIONS OF THE REGISTERS OF DEEDS OF THE
COMMONWEALTH OF MASSACHUSETTS



PROFESSIONAL LAND SURVEYOR DATE _____ PROFESSIONAL ENGINEER DATE _____

DILLIS & ROY
CIVIL DESIGN GROUP
CIVIL ENGINEERS LAND SURVEYORS WETLAND CONSULTANTS
1 MAIN STREET, SUITE 1 LUNENBURG, MA 01462
PHONE: (978) 779-6091
www.dillisandroy.com

PLAN REVISIONS			
NO.	DATE:	DESCRIPTION:	BY:
1.	10/20/23	REVISED PER PEER REVIEW & TOWN DPW COMMENTS	RPV
2.	03/14/24	REVISED PER OSD & PEER REVIEW COMMENTS	RPV

OPEN SPACE RESIDENTIAL PLAN
AYER, MASSACHUSETTS
PLAN & PROFILE
STRATTON HILL

DESIGN BY: RPV/FMM	DRAWN BY: RPV	CHECKED BY: FMM	SHEET NO. C6.0
DATE: 4/25/2023	JOB NUMBER: 6083	DRAWING NO. 6083-GRD	

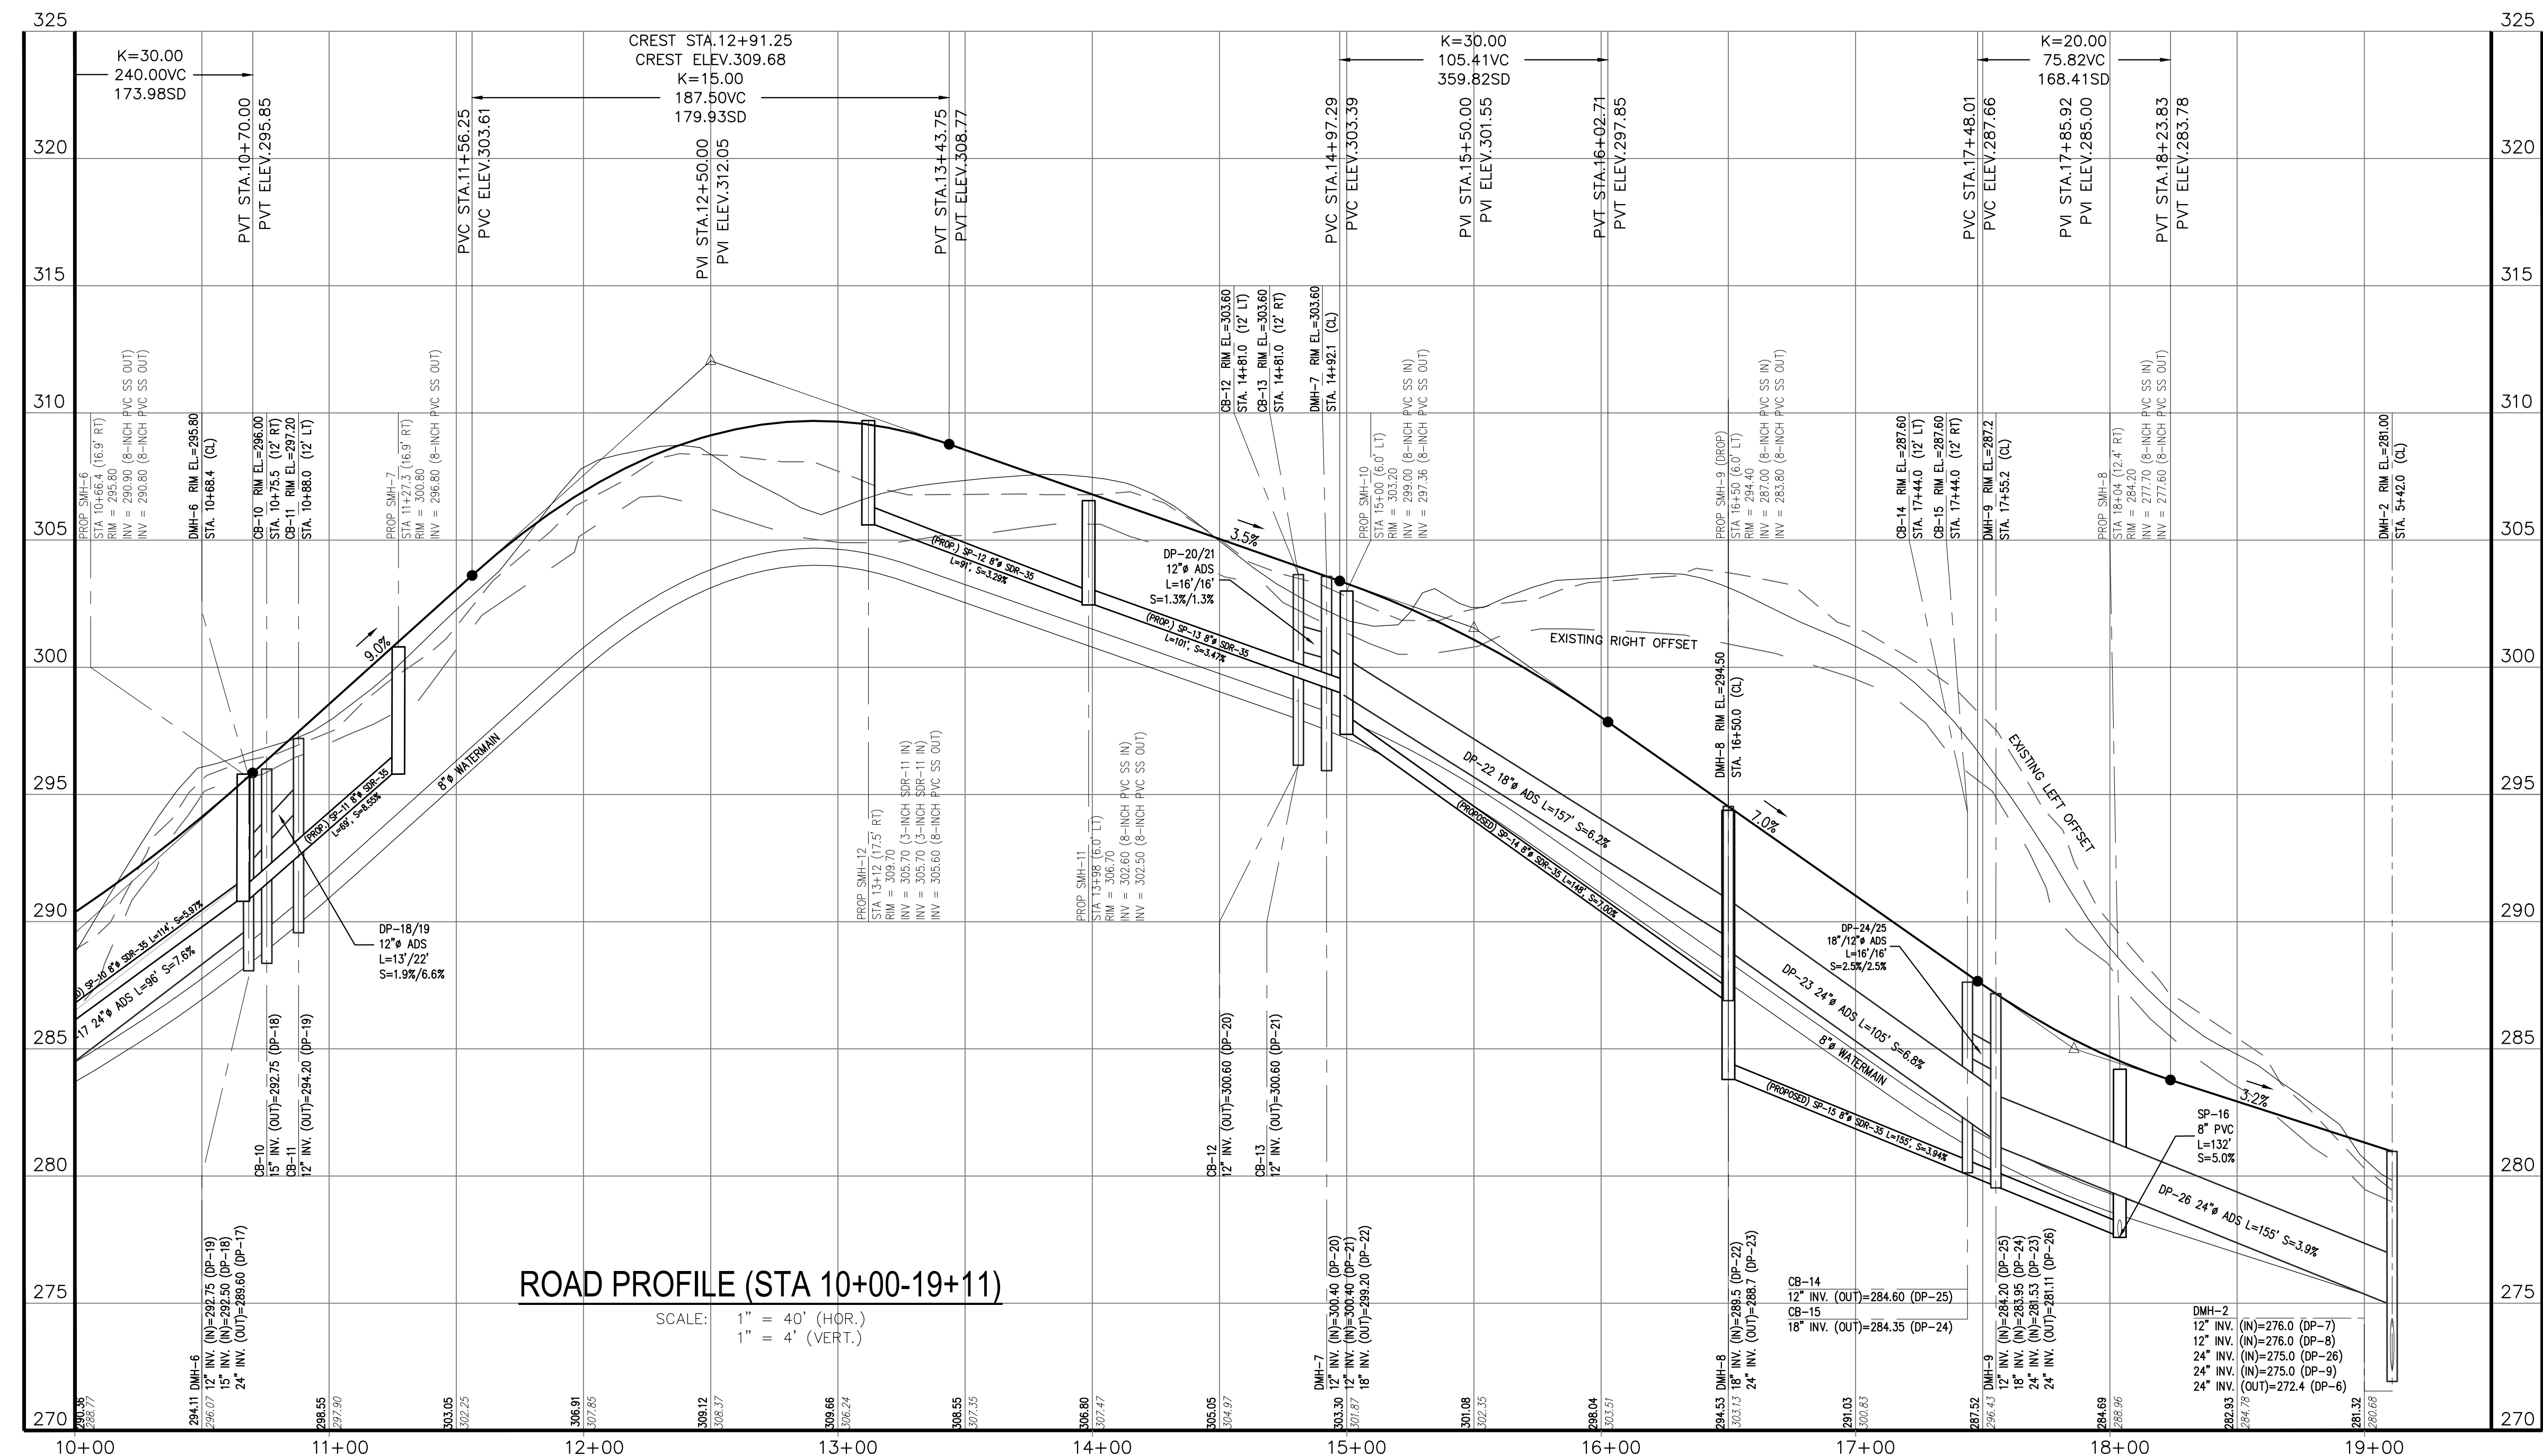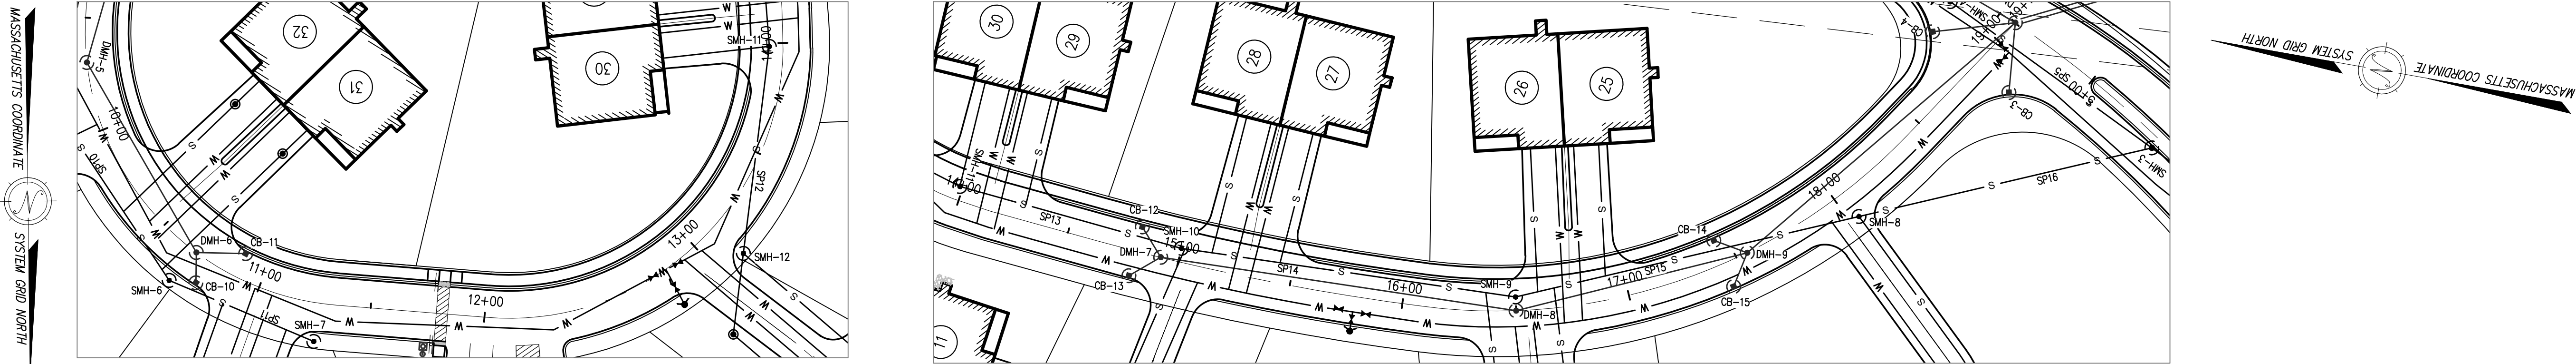

ISSUED FOR PERMIT

RESERVED FOR REGISTRY USE

APPROVAL REQUIRED UNDER
THE SUBDIVISION CONTROL LAW
AYER PLANNING BOARD

BEING A MAJORITY
DATE APPROVED: _____
DATE ENDORSED: _____



I CERTIFY THAT THIS PLAN CONFORMS TO THE RULES
AND REGULATIONS OF THE REGISTERS OF DEEDS OF THE
COMMONWEALTH OF MASSACHUSETTS




PROFESSIONAL LAND SURVEYOR DATE _____ PROFESSIONAL ENGINEER DATE _____

DILLIS & ROY
CIVIL DESIGN GROUP
CIVIL ENGINEERS LAND SURVEYORS WETLAND CONSULTANTS
1 MAIN STREET, SUITE 1 LUNENBURG, MA 01462
PHONE: (978) 779-6091
www.dillisandroy.com


PLAN REVISIONS

NO.	DATE:	DESCRIPTION:	BY:
1.	10/20/23	REVISED PER PEER REVIEW & TOWN DPW COMMENTS	RPV
2.	03/14/24	REVISED PER OSRD & PEER REVIEW COMMENTS	RPV

OPEN SPACE RESIDENTIAL PLAN
AYER, MASSACHUSETTS
PLAN & PROFILE
STRATTON HILL

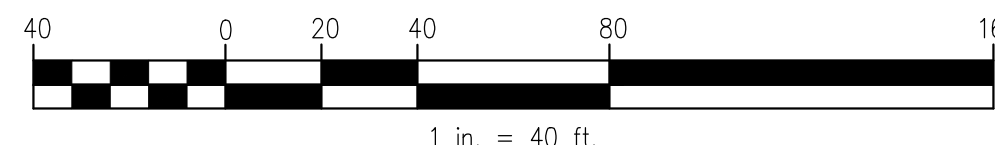


DESIGN BY: RPV/FMM	DRAWN BY: RPV	CHECKED BY: FMM	SHEET NO. C6.1
DATE: 4/25/2023	JOB NUMBER: 6083	DRAWING NO. 6083-GRD	

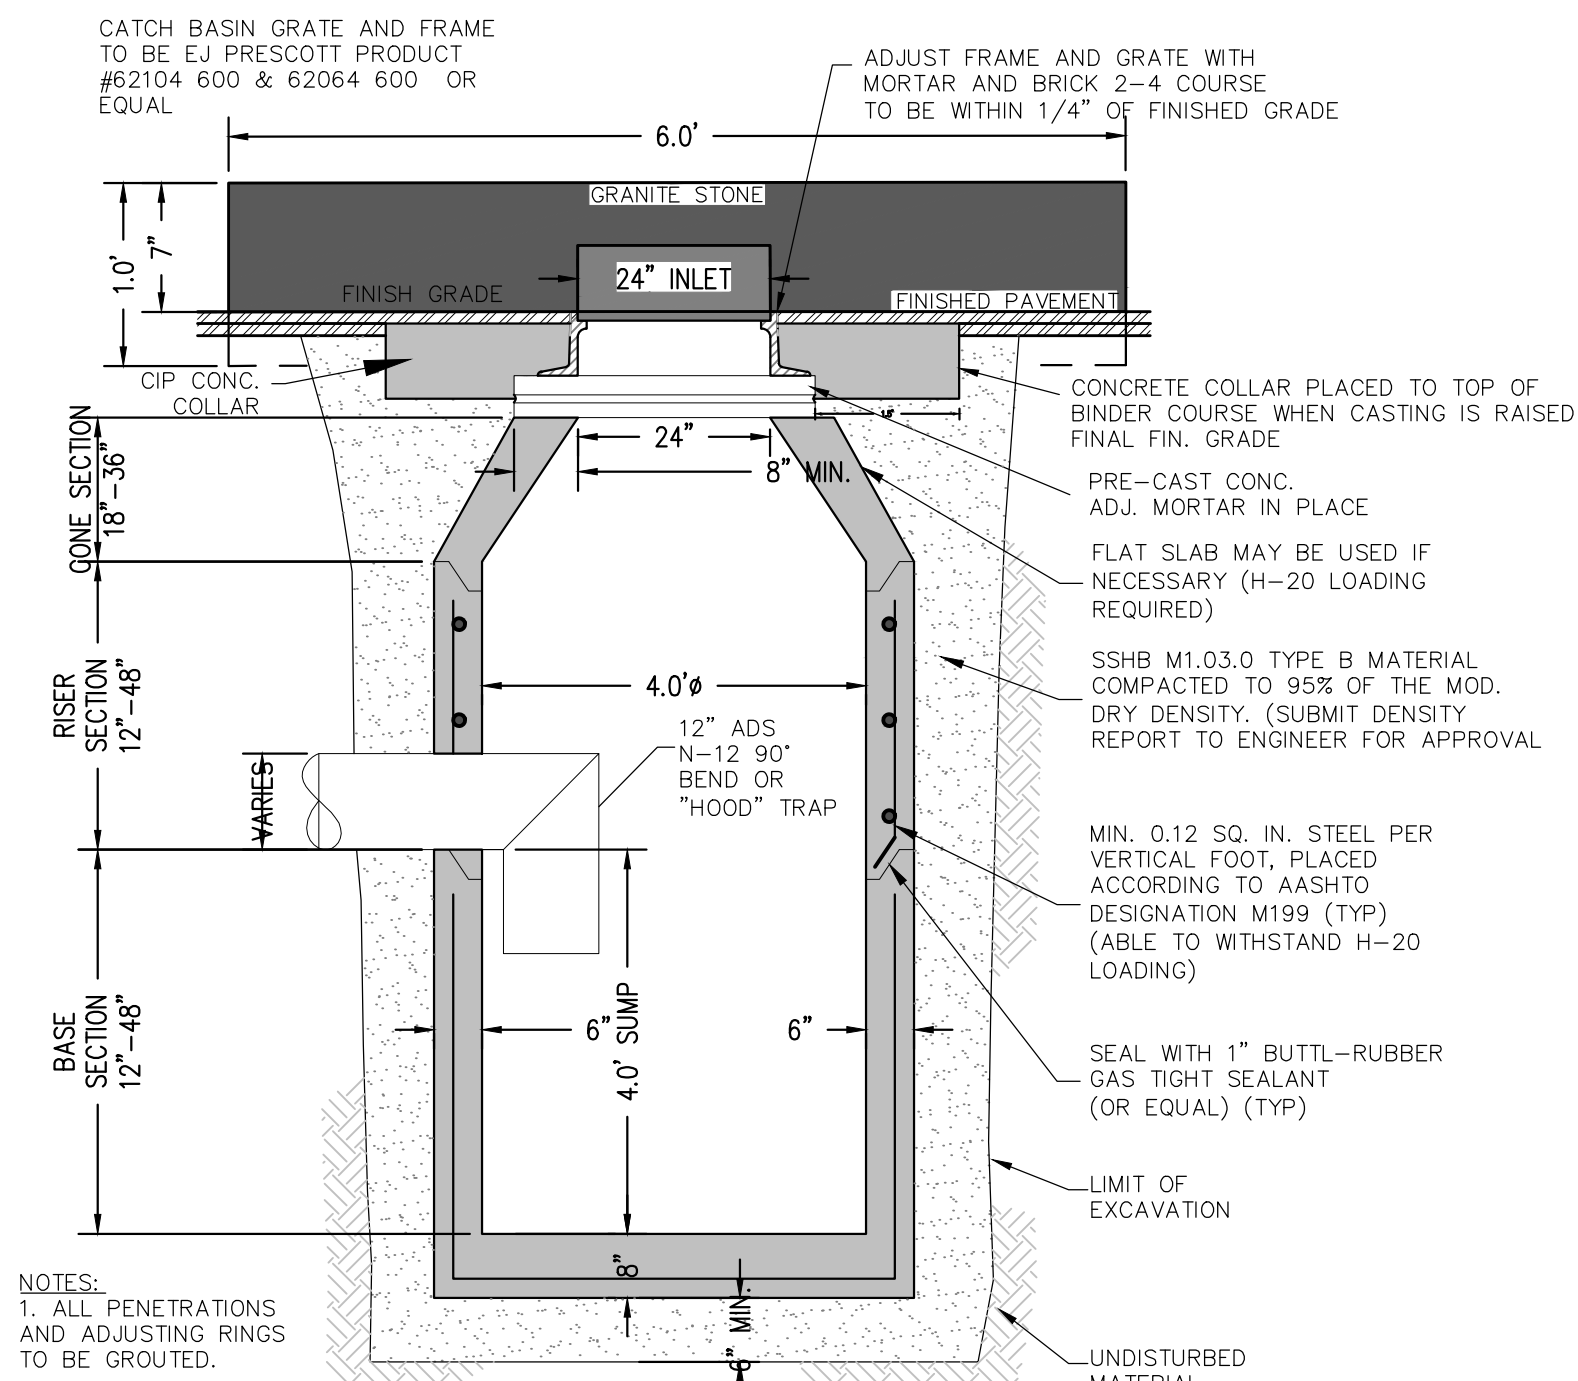


DEEP SUMP CONCRETE CATCH BASIN

NOT TO SCALE

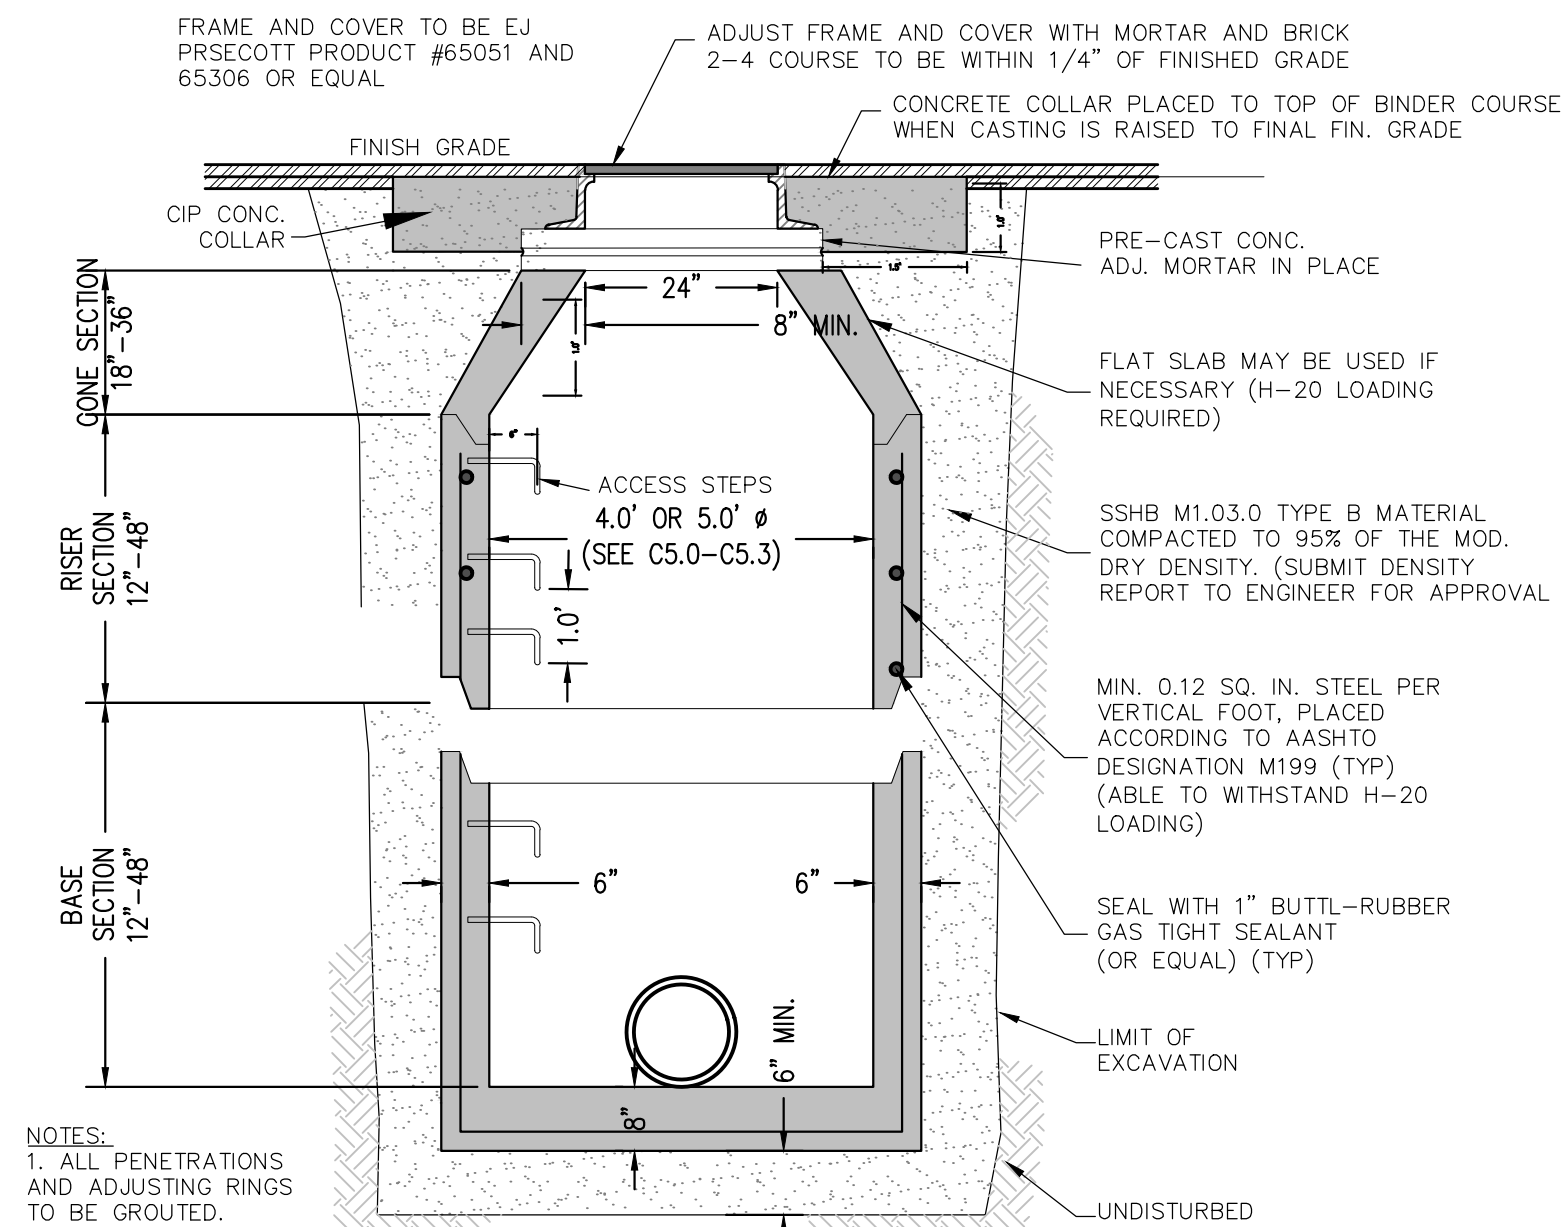

DRAIN MANHOLE DETAIL

NOT TO SCALE

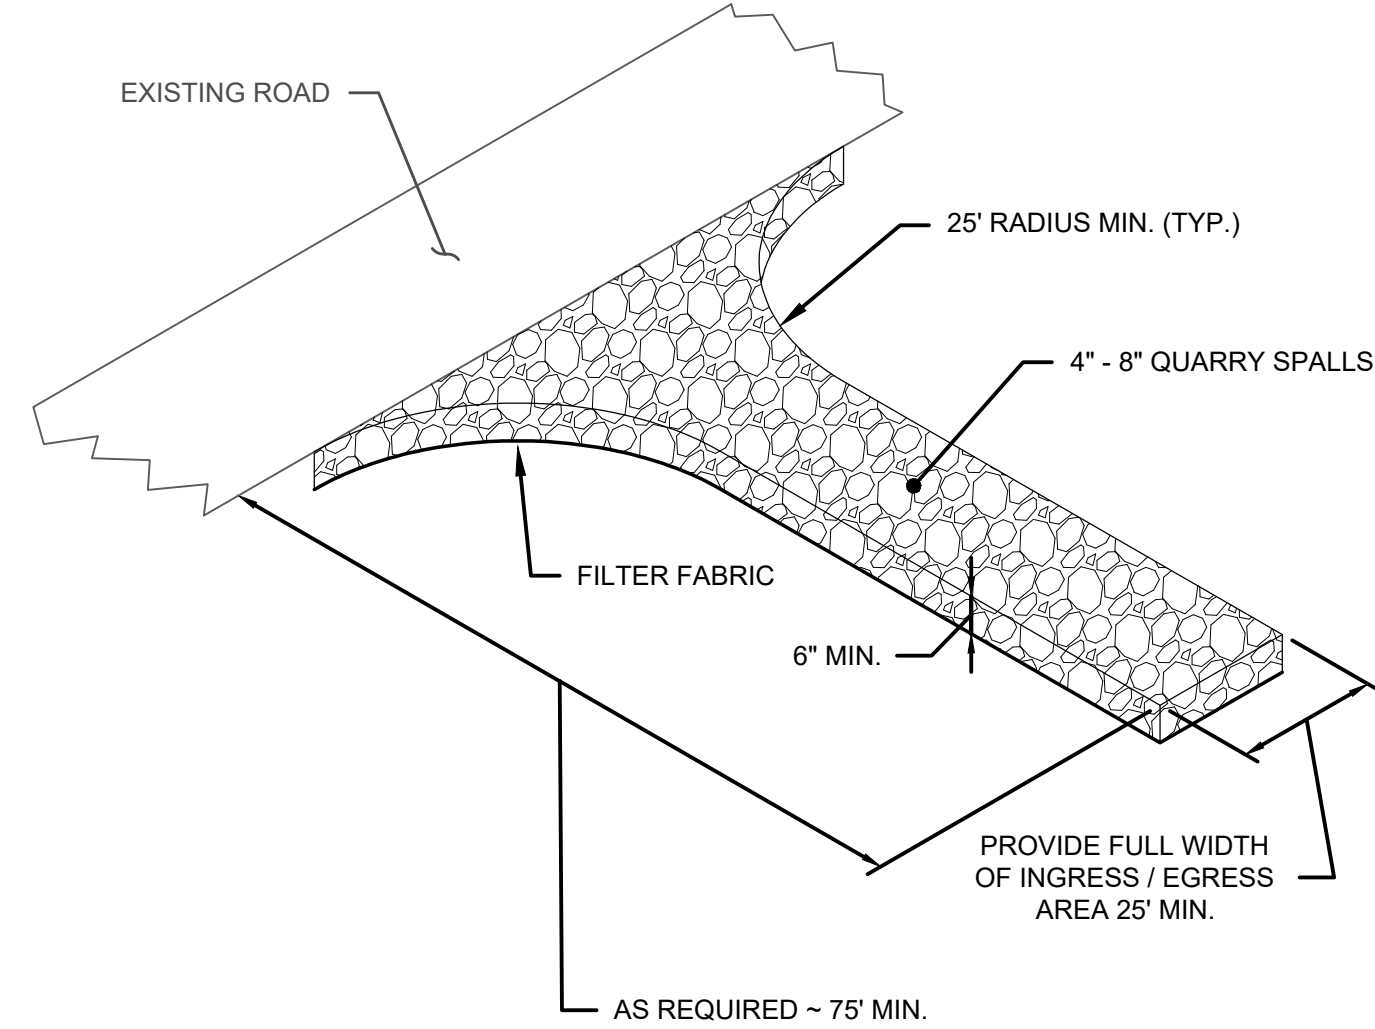


NOTES

1. SLOPE CONSTRUCTION ENTRANCE AWAY FROM PUBLIC ROADWAY.
2. SEDIMENT WASHED ONTO THE PUBLIC ROADWAY SHALL BE CLEANED IMMEDIATELY.
3. EXTEND CONSTRUCTION ENTRANCE LENGTH BY 25' INTERVALS AS REQUIRED.
4. MODIFIED DPW STANDARD DETAIL E-5.1


STABILIZED CONSTRUCTION ENTRANCE

NOT TO SCALE

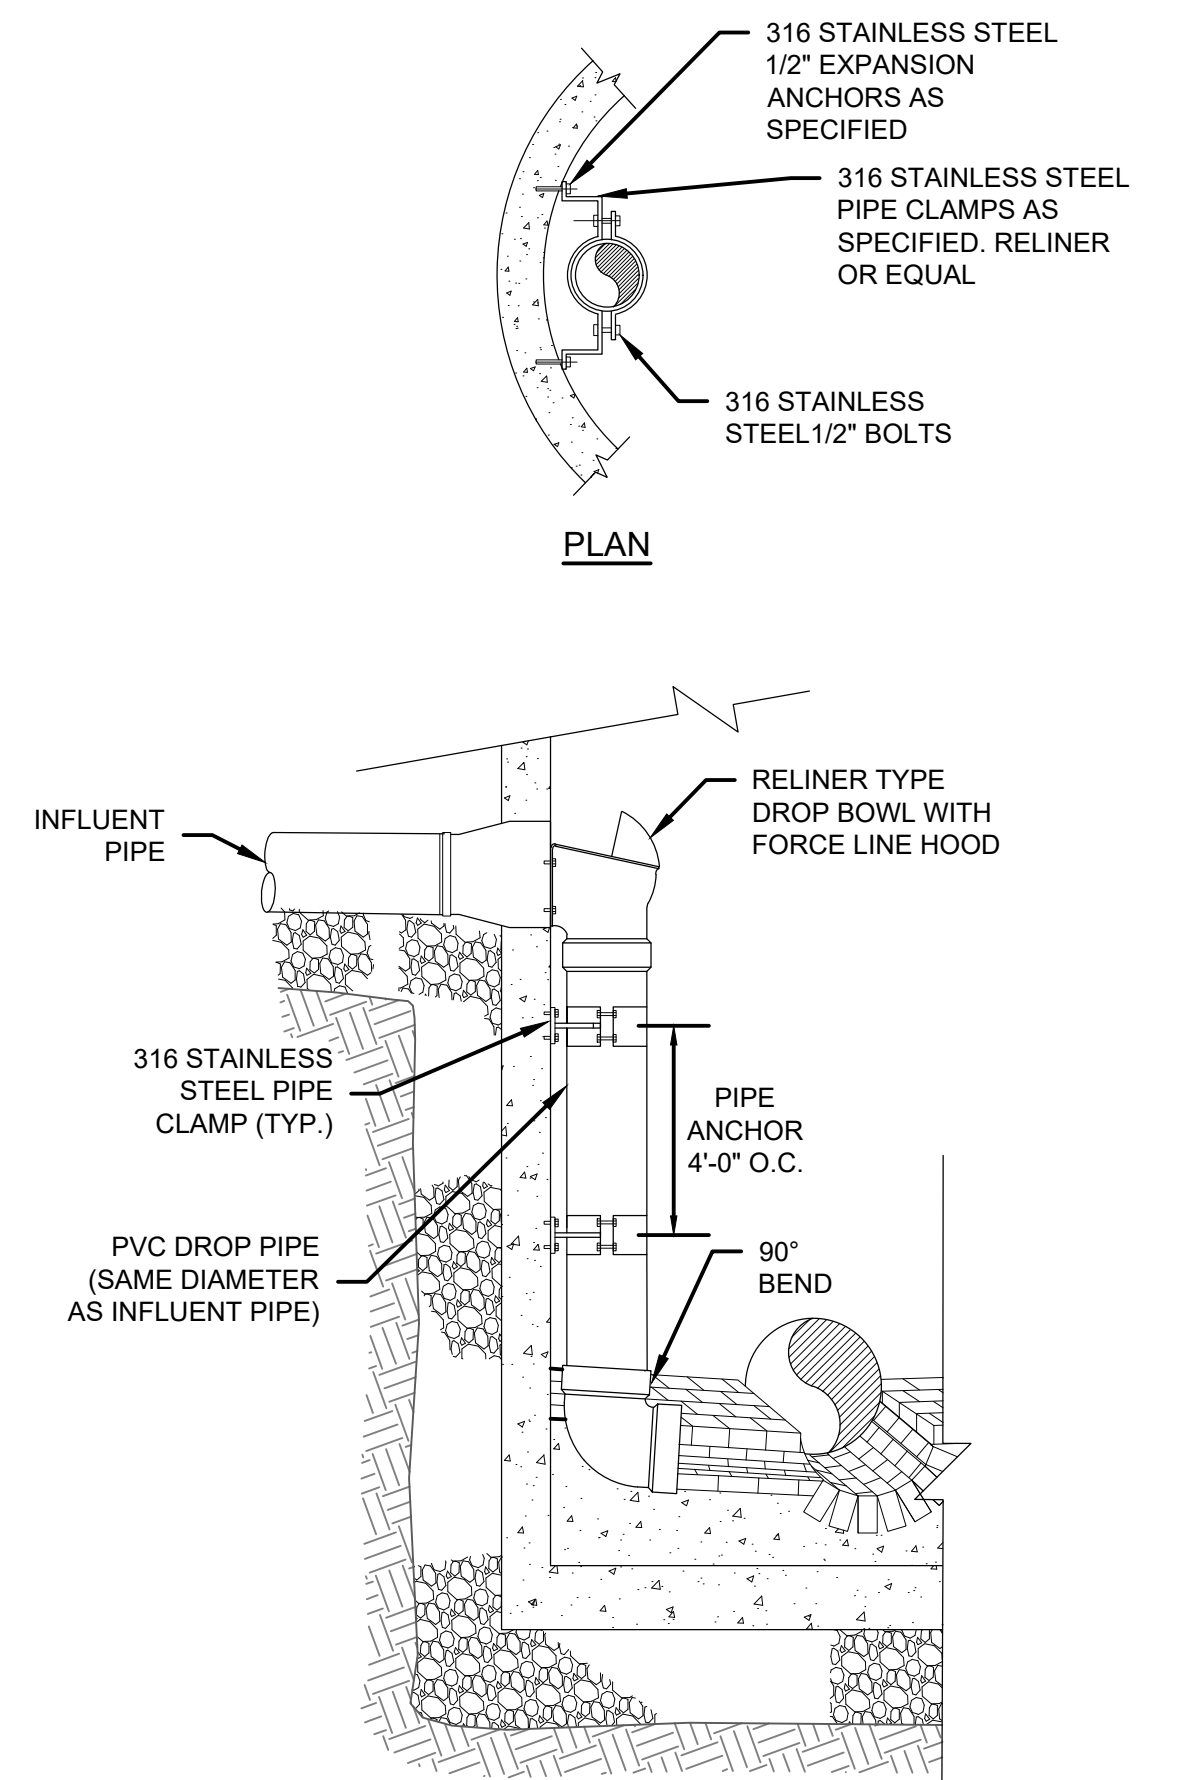


INTERNAL DROP BOWL CONNECTION

NOT TO SCALE

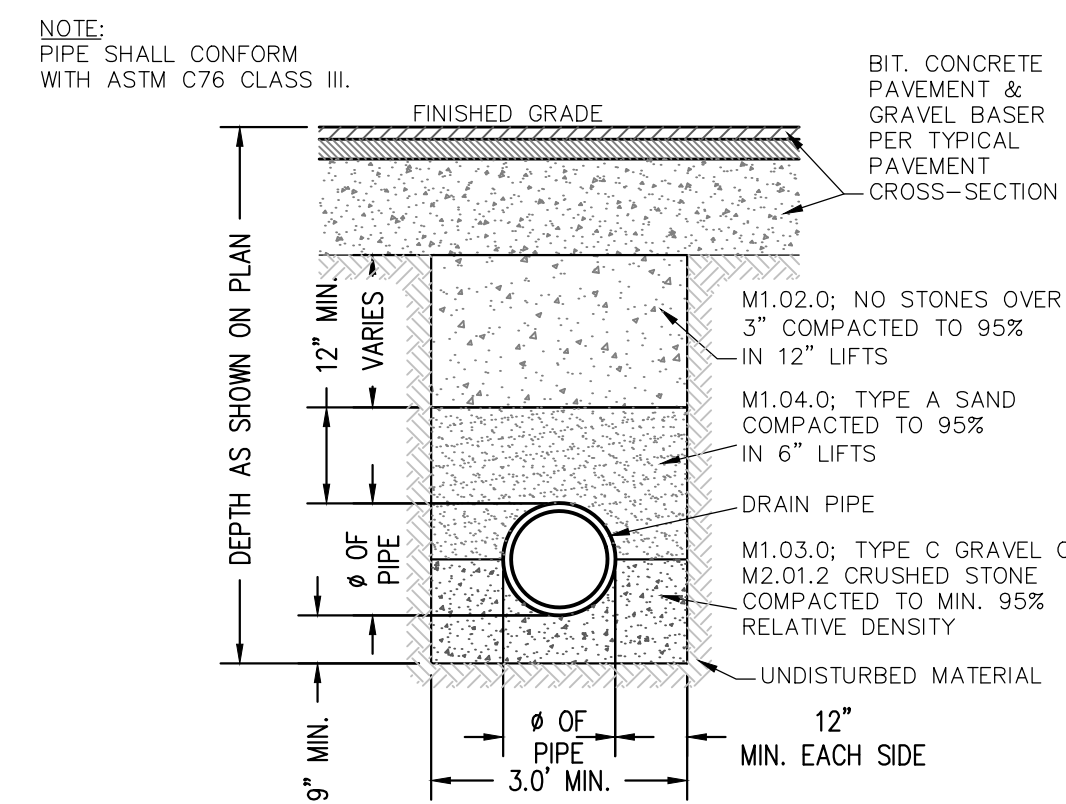


DRAIN PIPE TRENCH DETAIL

NOT TO SCALE

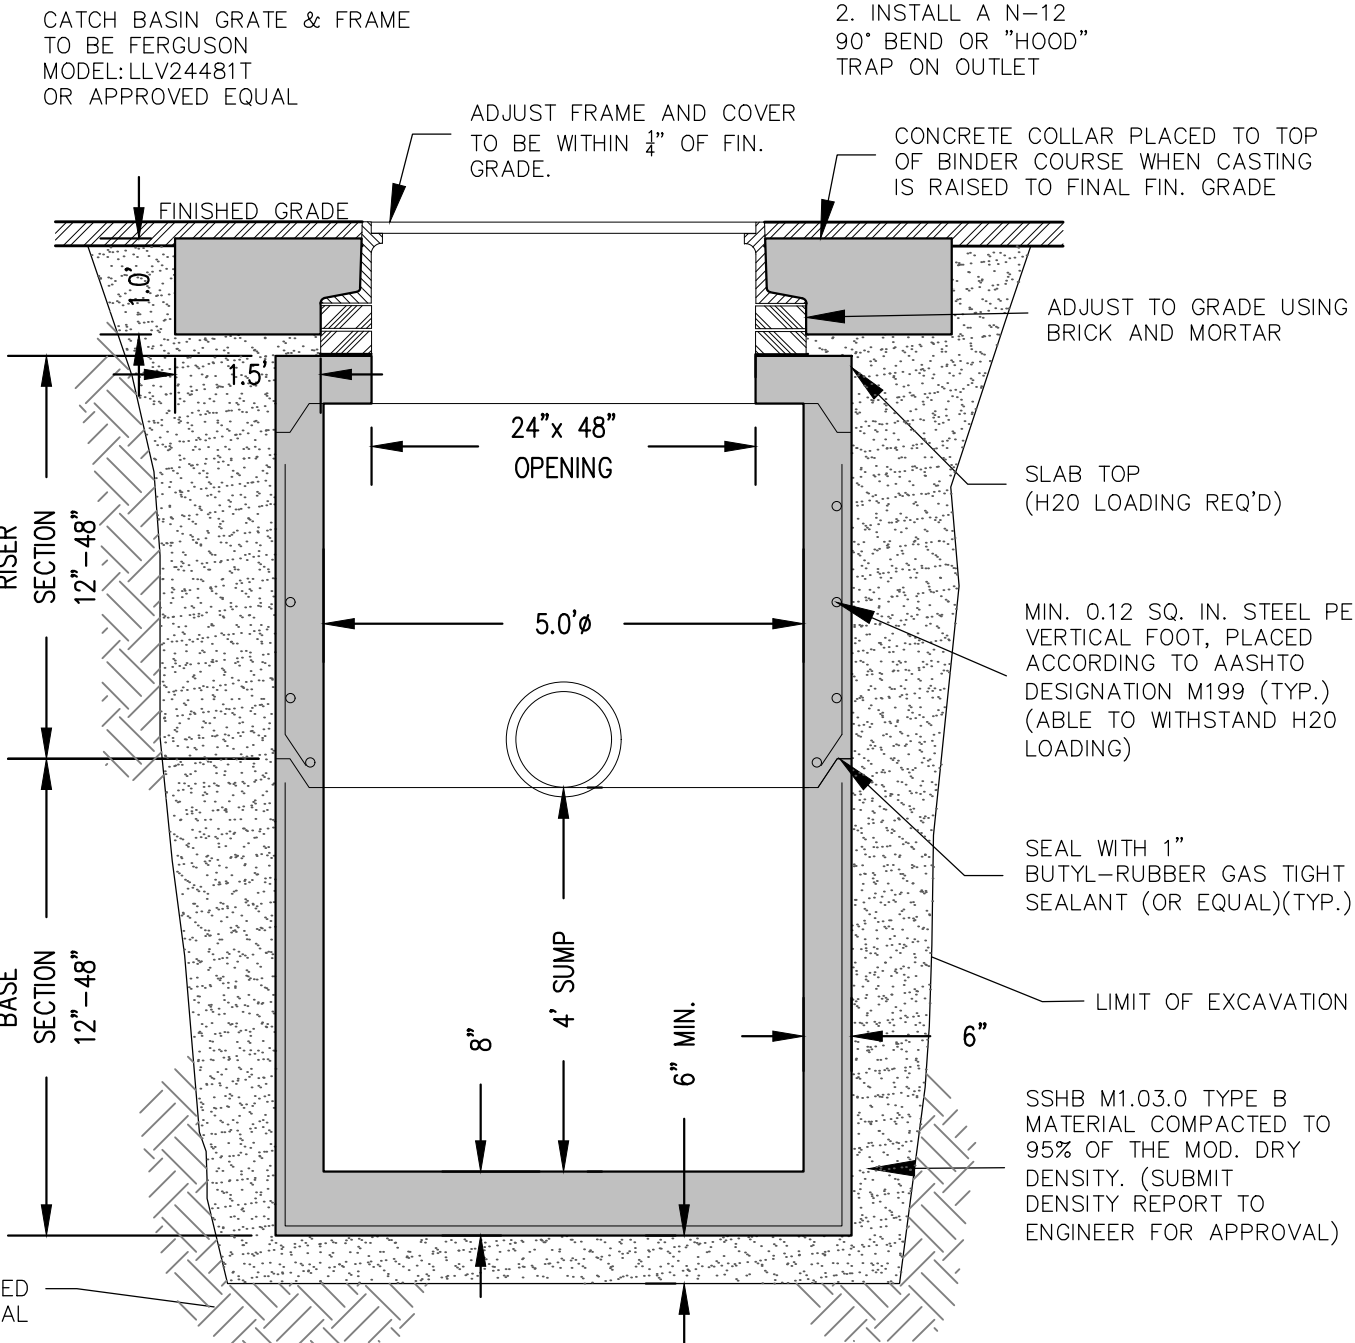


DEEP SUMP CONC. DOUBLE CATCH BASIN

NOT TO SCALE

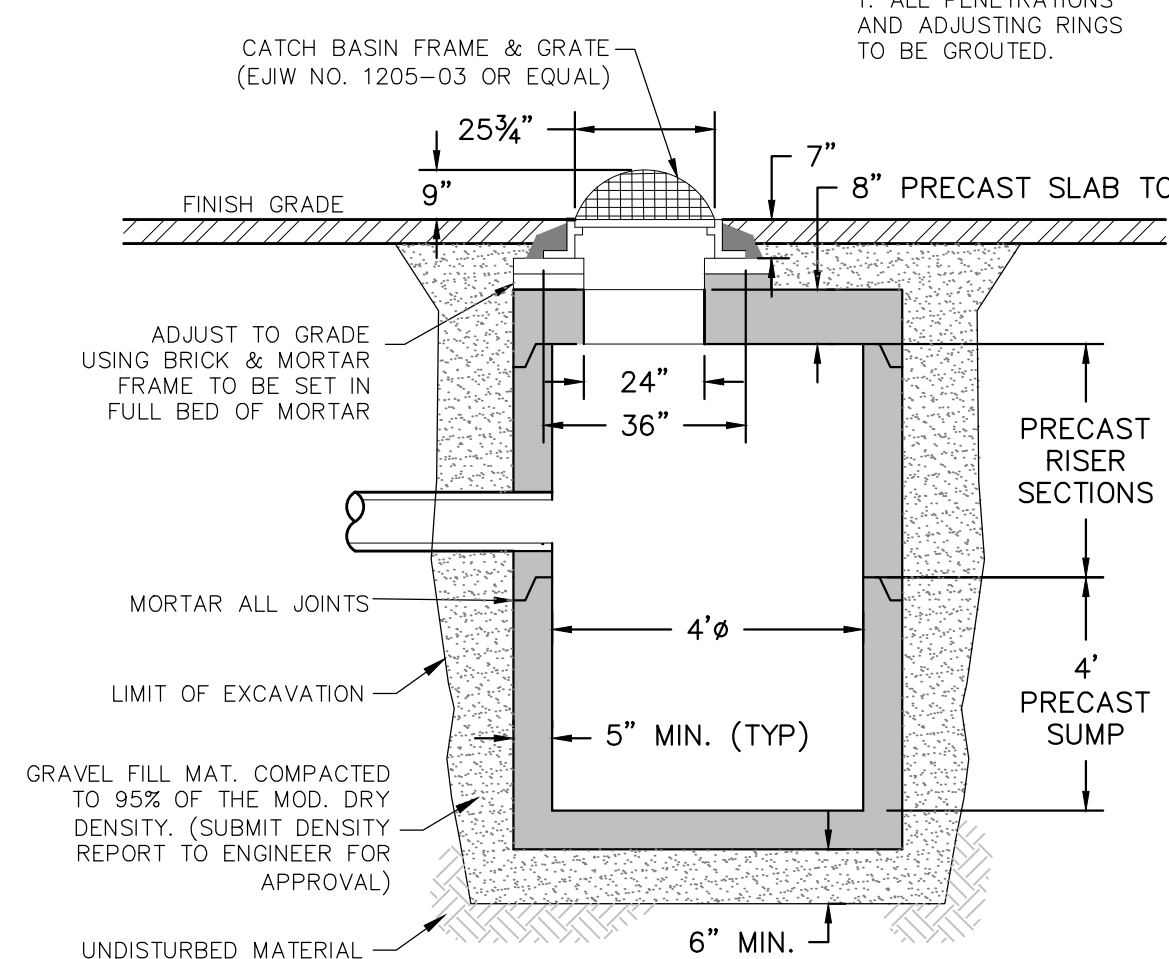


FIELD BASIN W/ BEEHIVE GRATE

NOT TO SCALE

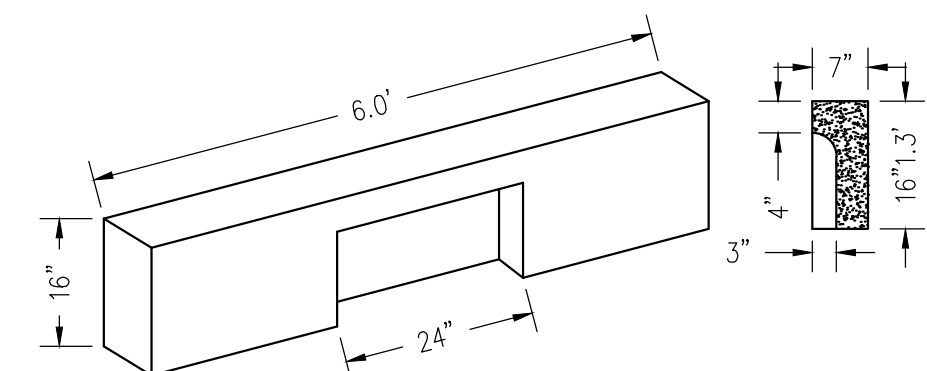


GRANITE CURB INLET

NOT TO SCALE

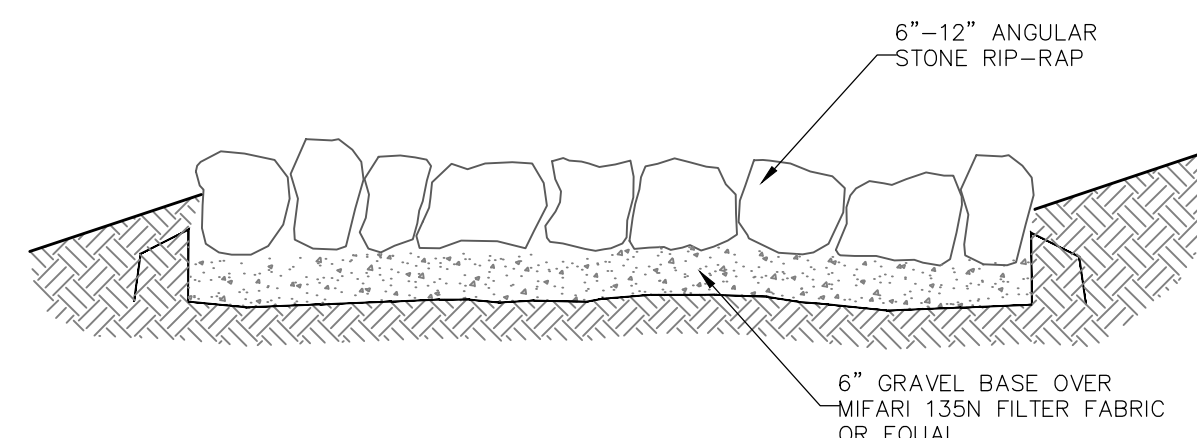


STONE RIP-RAP DETAIL

NOT TO SCALE

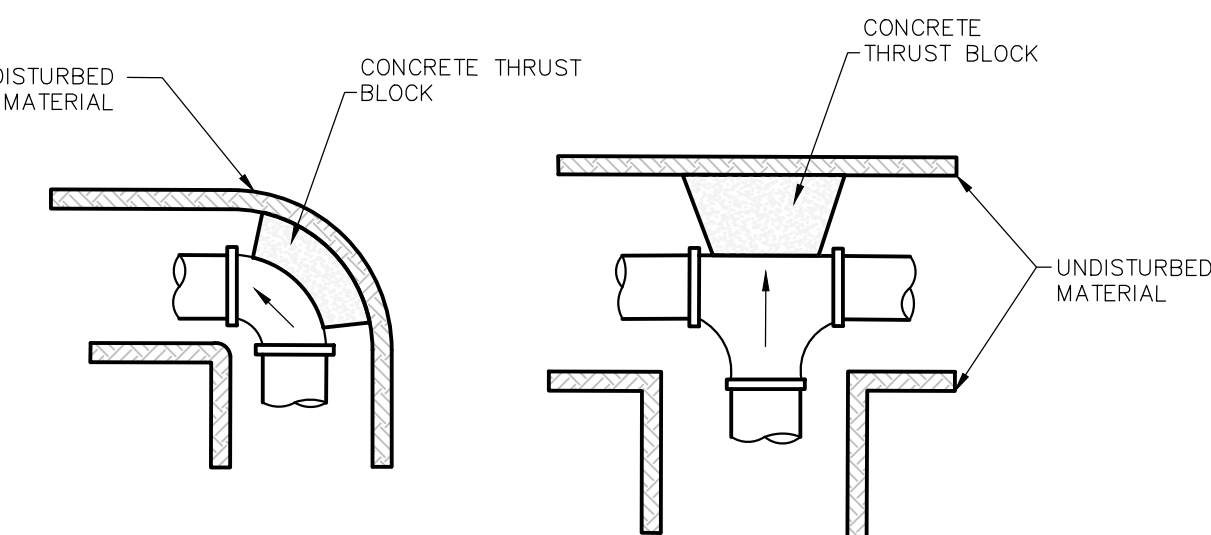

THRUST BLOCK DETAIL

NOT TO SCALE

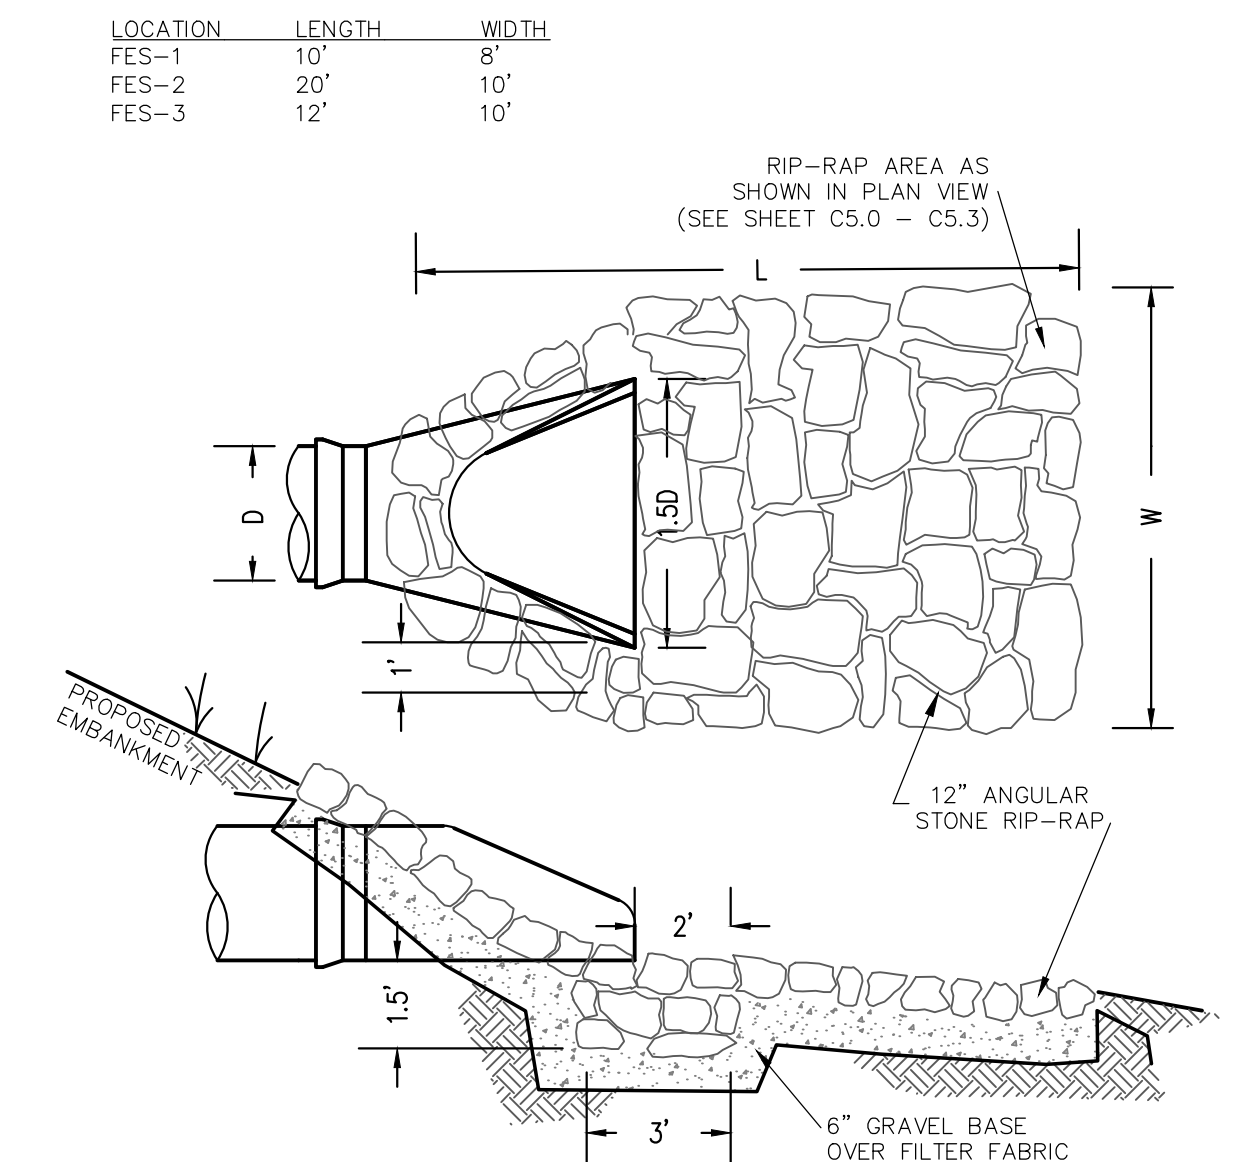

FLARED END SECTION


NOT TO SCALE

ISSUED FOR PERMIT


RESERVED FOR REGISTRY USE

APPROVAL REQUIRED UNDER THE SUBDIVISION CONTROL LAW
AYER PLANNING BOARD

BEING A MAJORITY
DATE APPROVED: _____
DATE ENDORSED: _____

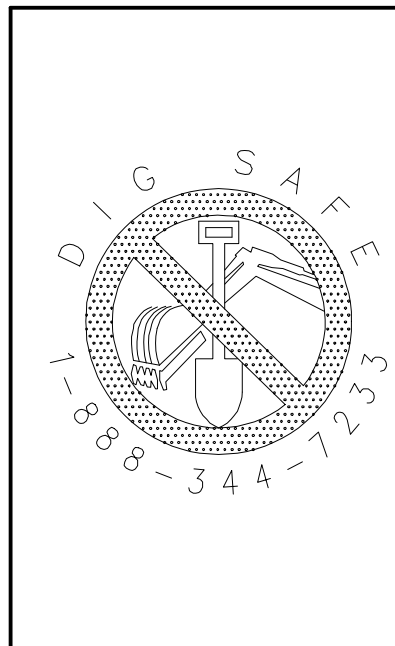

I CERTIFY THAT THIS PLAN CONFORMS TO THE RULES AND REGULATIONS OF THE REGISTERS OF DEEDS OF THE COMMONWEALTH OF MASSACHUSETTS

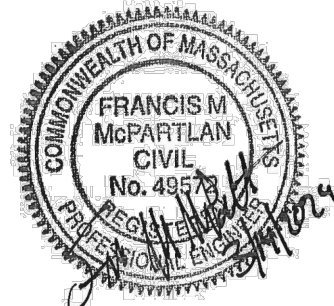

PROFESSIONAL LAND SURVEYOR DATE _____ PROFESSIONAL ENGINEER DATE _____


DILLIS & ROY
CIVIL DESIGN GROUP

CIVIL ENGINEERS LAND SURVEYORS WETLAND CONSULTANTS


















1 MAIN STREET, SUITE 1 LUNENBURG, MA 01462 PHONE: (978) 779-6091 www.dillisandroy.com

PLAN REVISIONS			
NO.	DATE:	DESCRIPTION:	BY:
1.	10/20/23	REVISED PER PEER REVIEW & TOWN DPW COMMENTS	RPV
2.	03/14/24	REVISED PER OSD & PEER REVIEW COMMENTS	RPV


OPEN SPACE RESIDENTIAL PLAN
AYER, MASSACHUSETTS
CONSTRUCTION DETAILS 1
STRATTON HILL

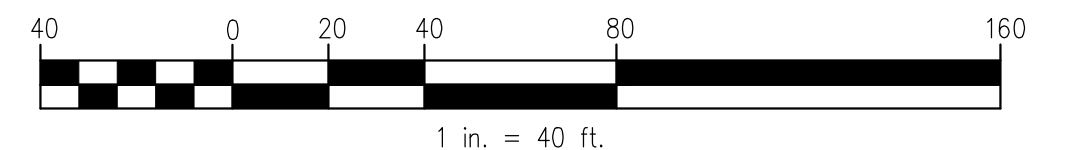

DESIGN BY: RPV/FMM	DRAWN BY: RPV	CHECKED BY: FMM	SHEET NO. C7.0
DATE: 4/25/2023	JOB NUMBER: 6083	DRAWING NO. 6083-GRD	

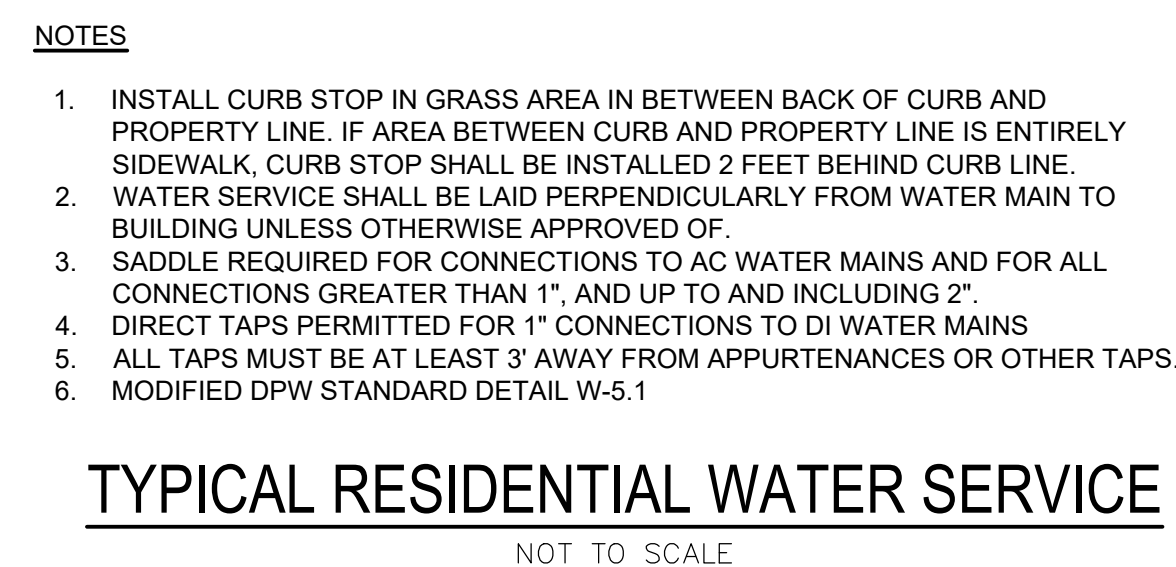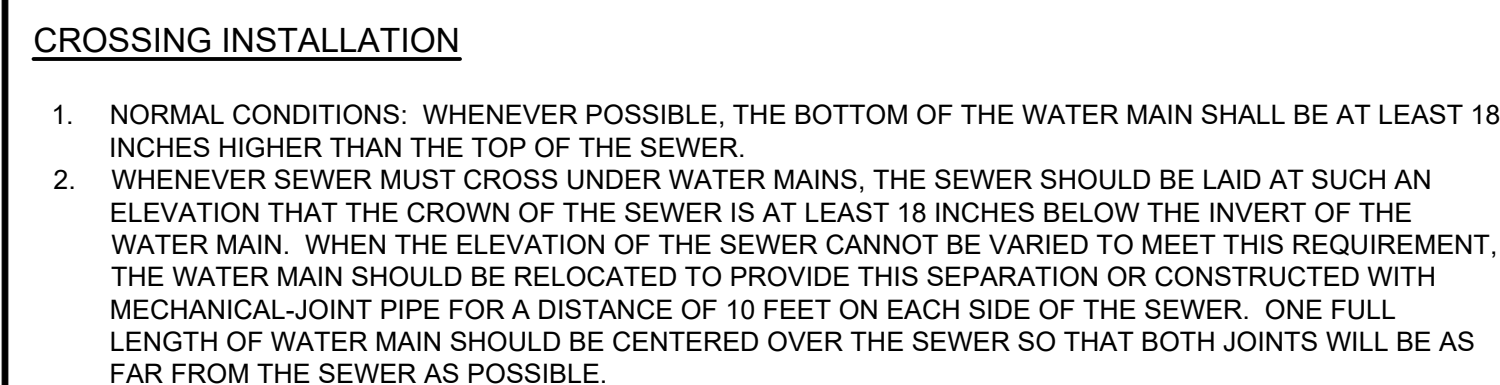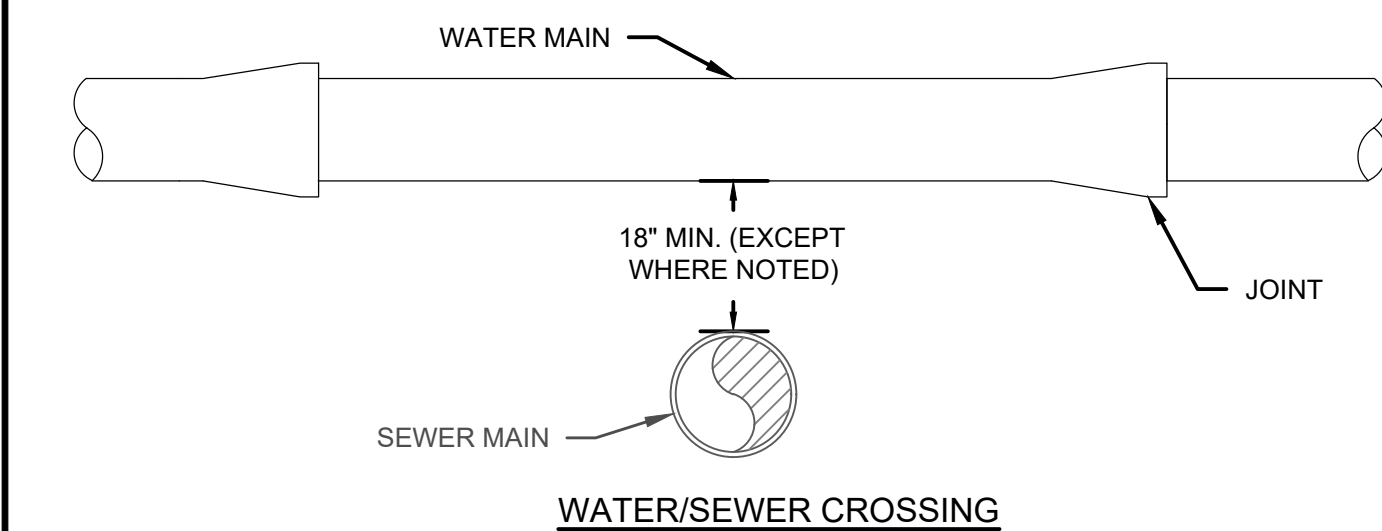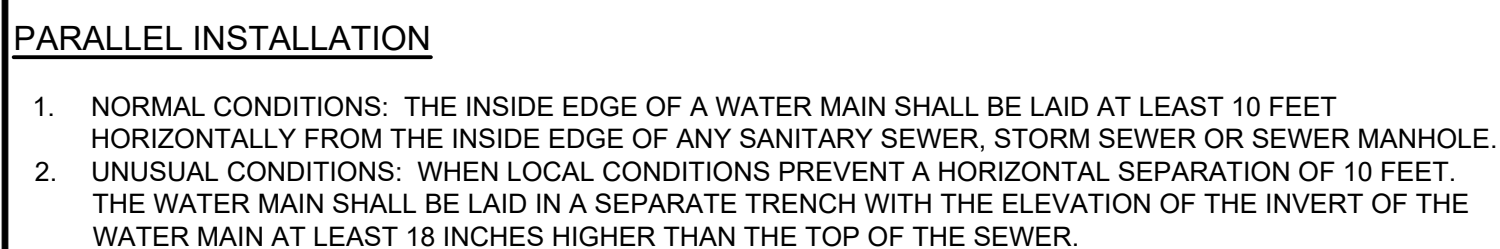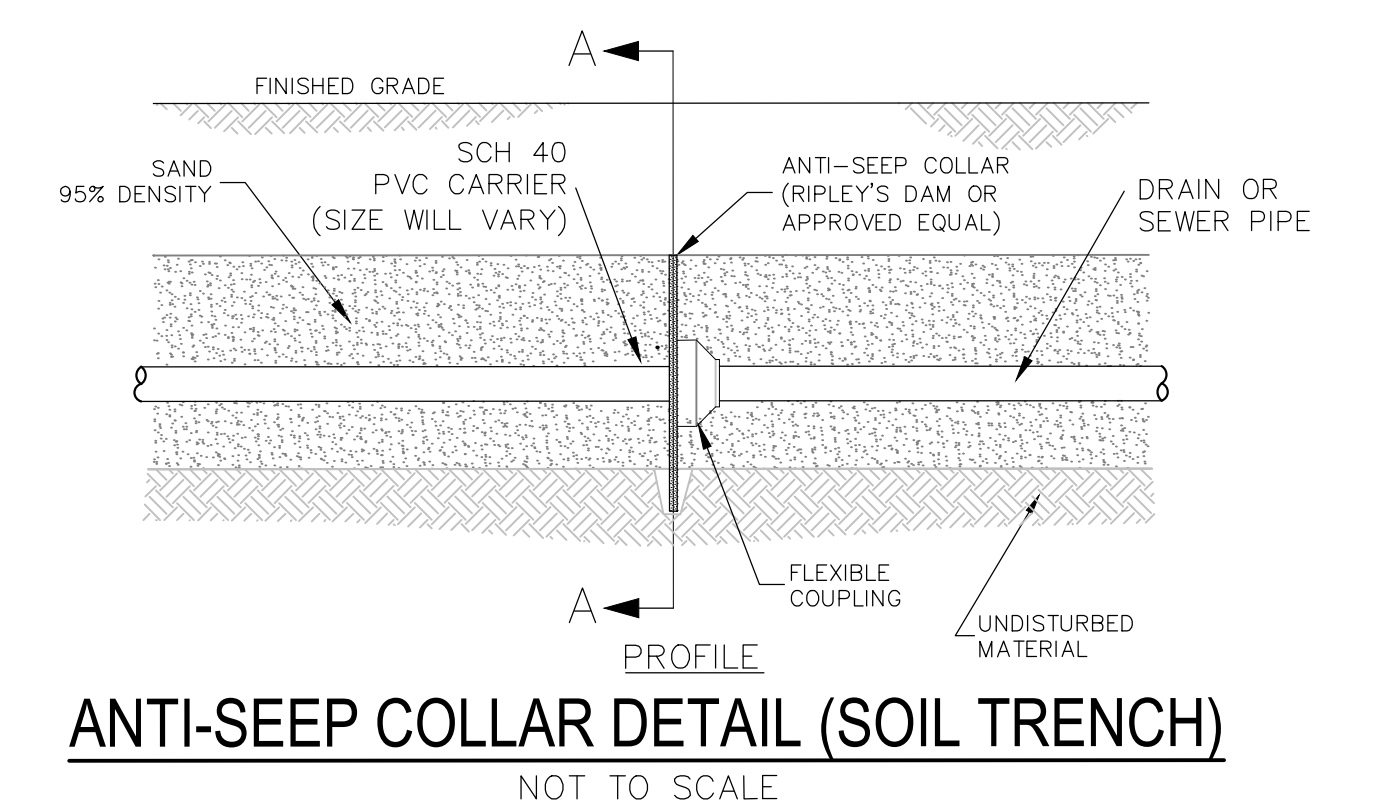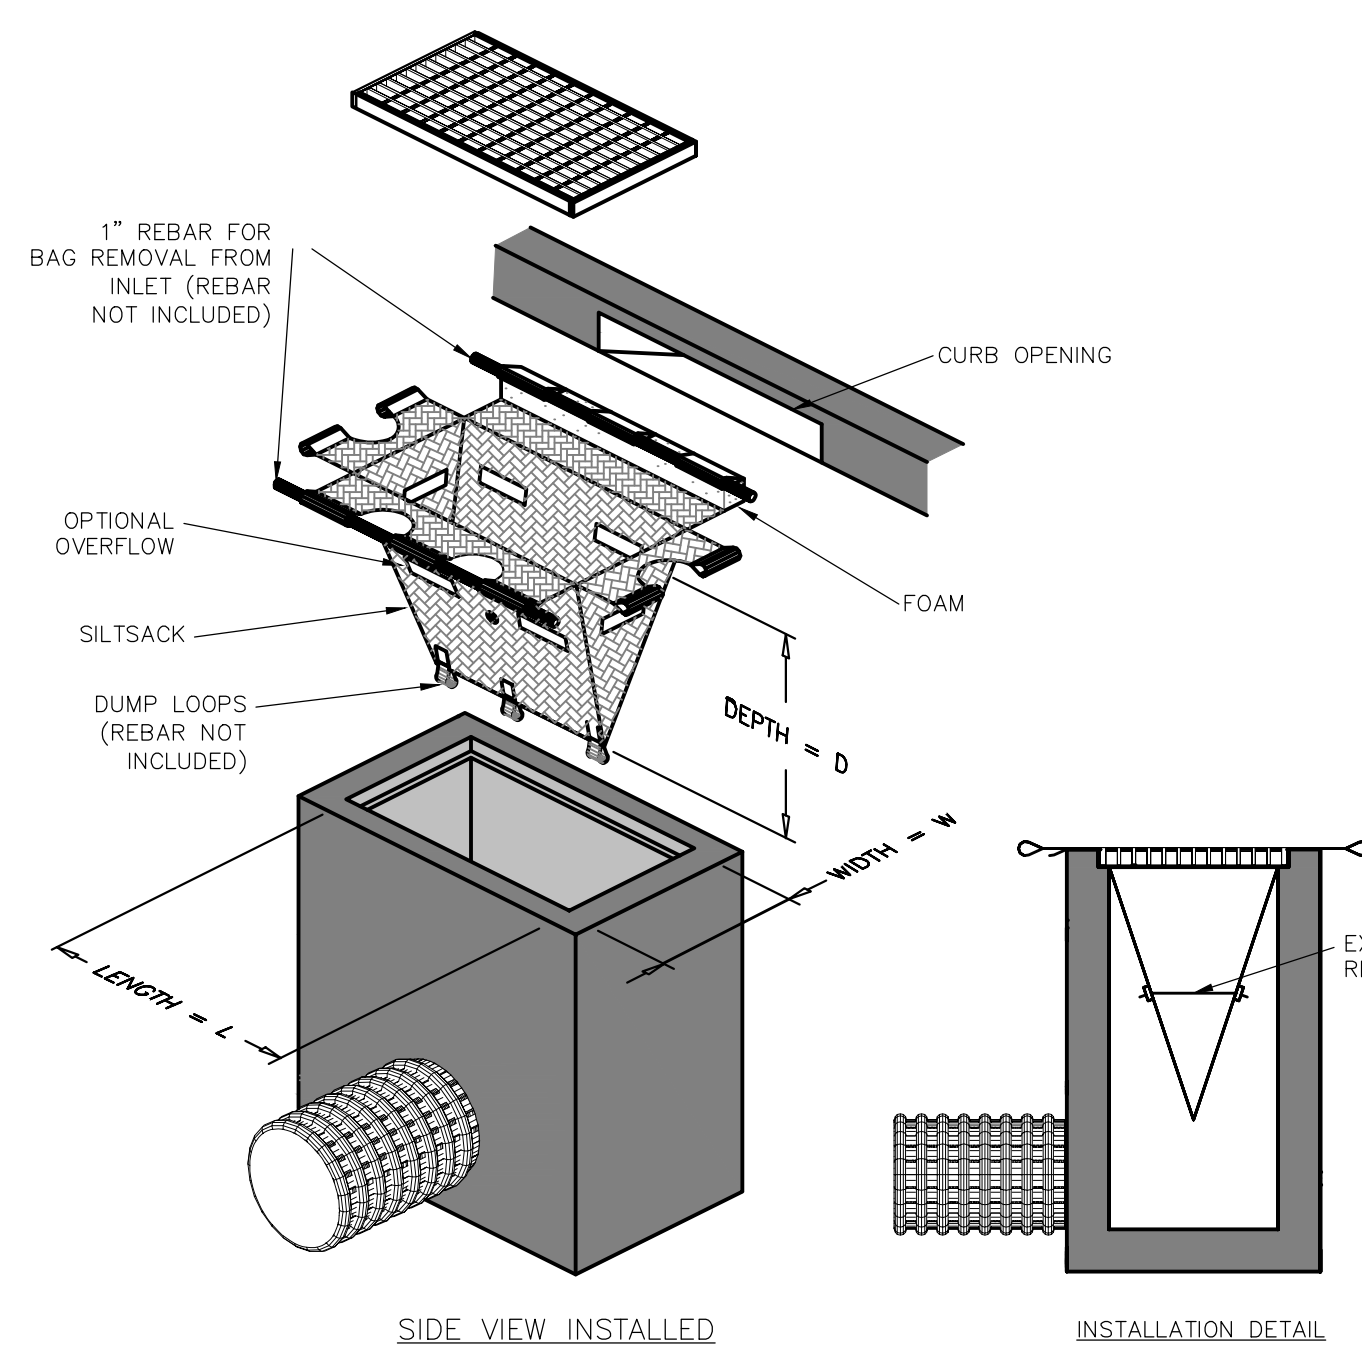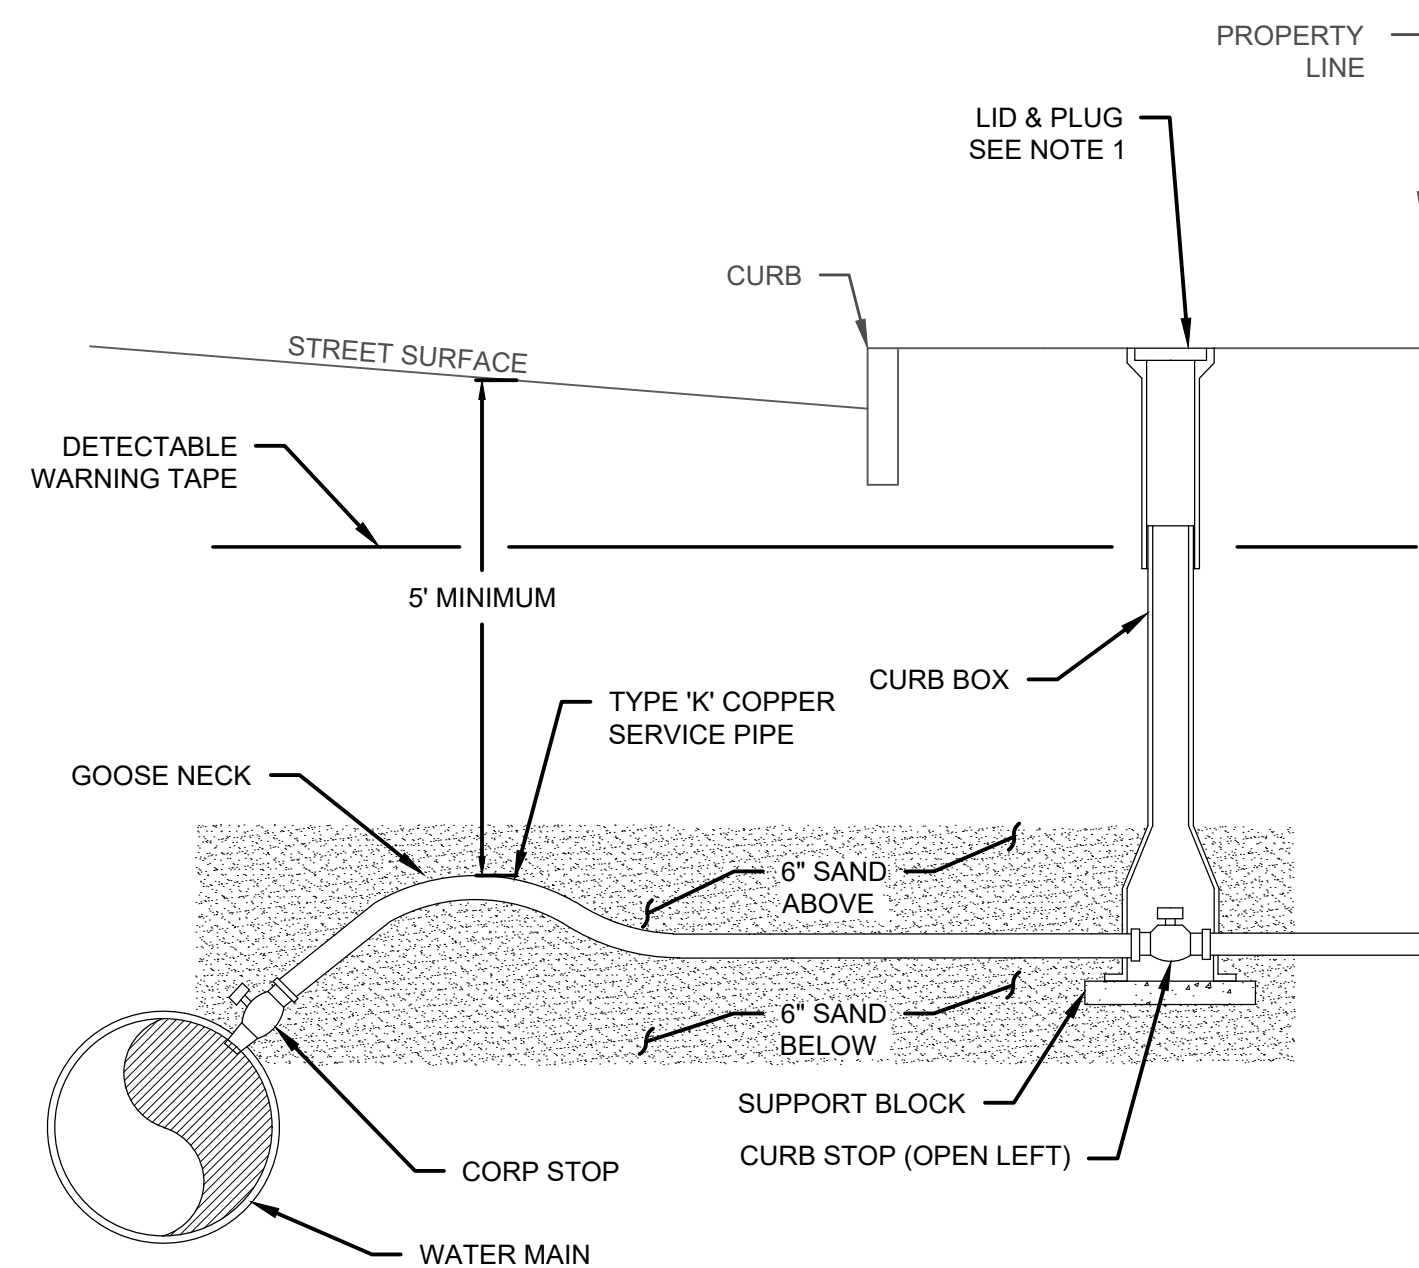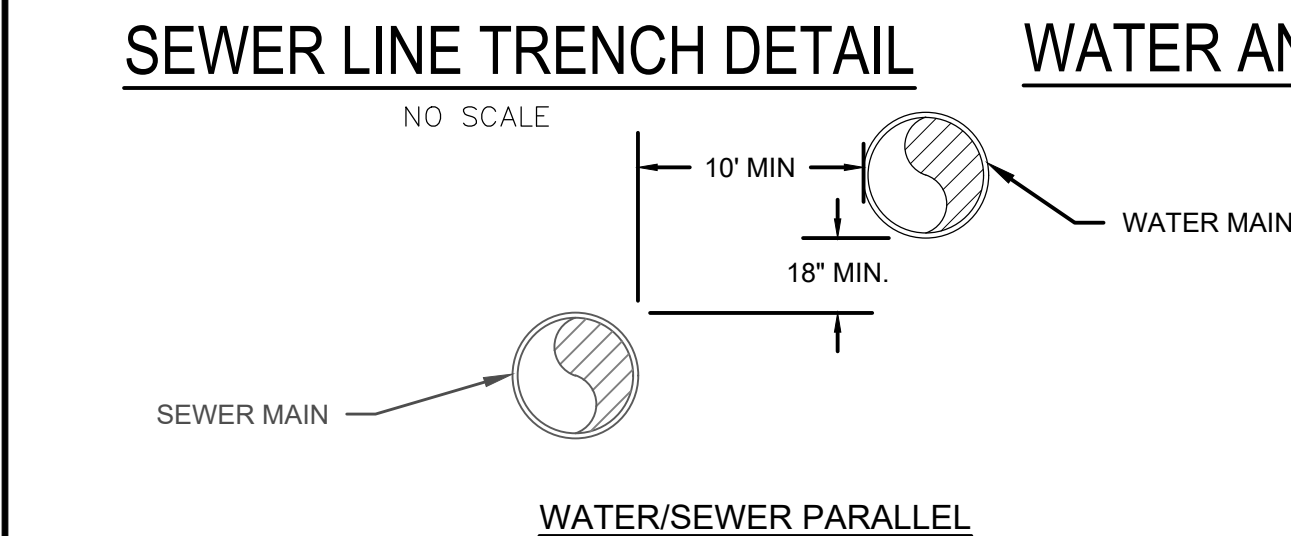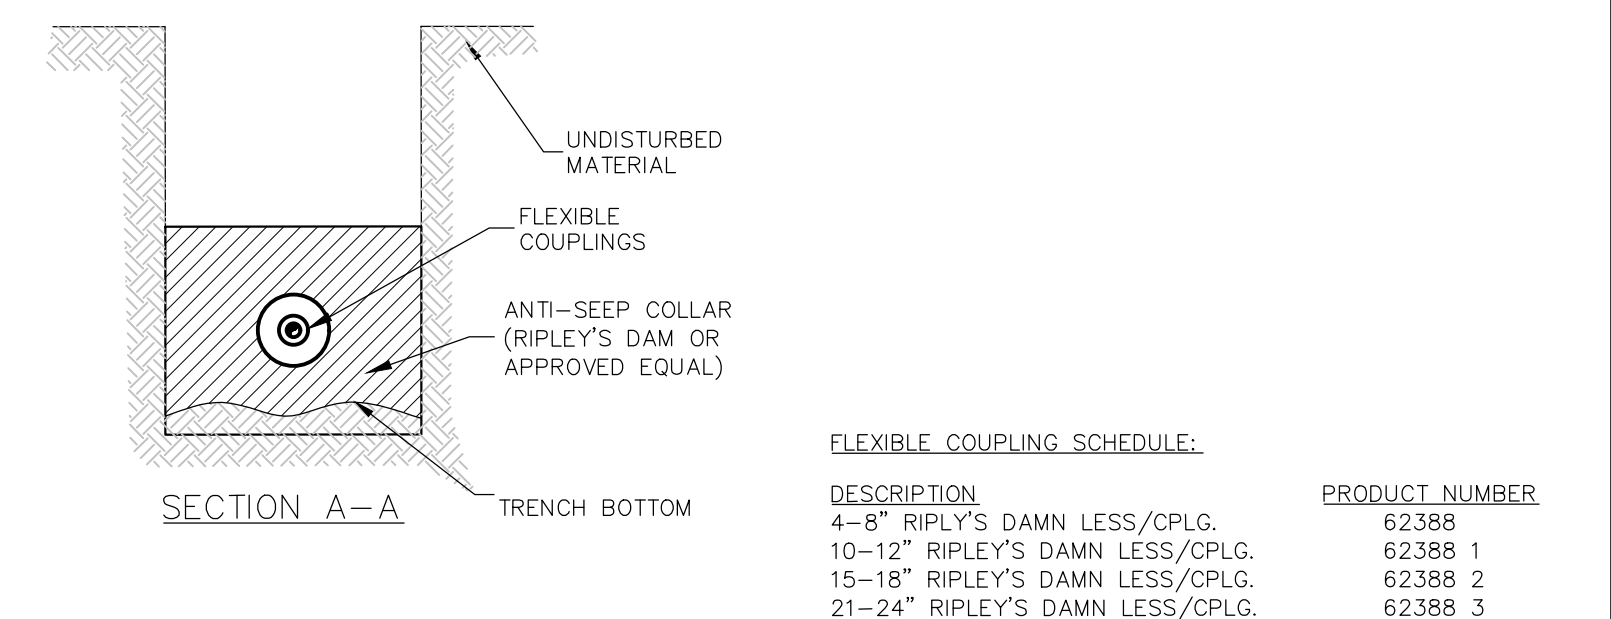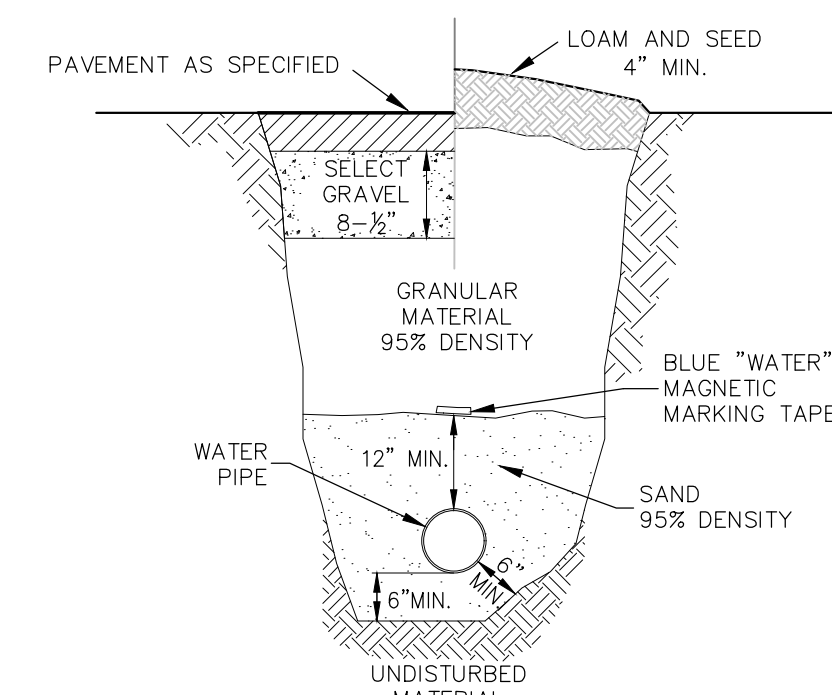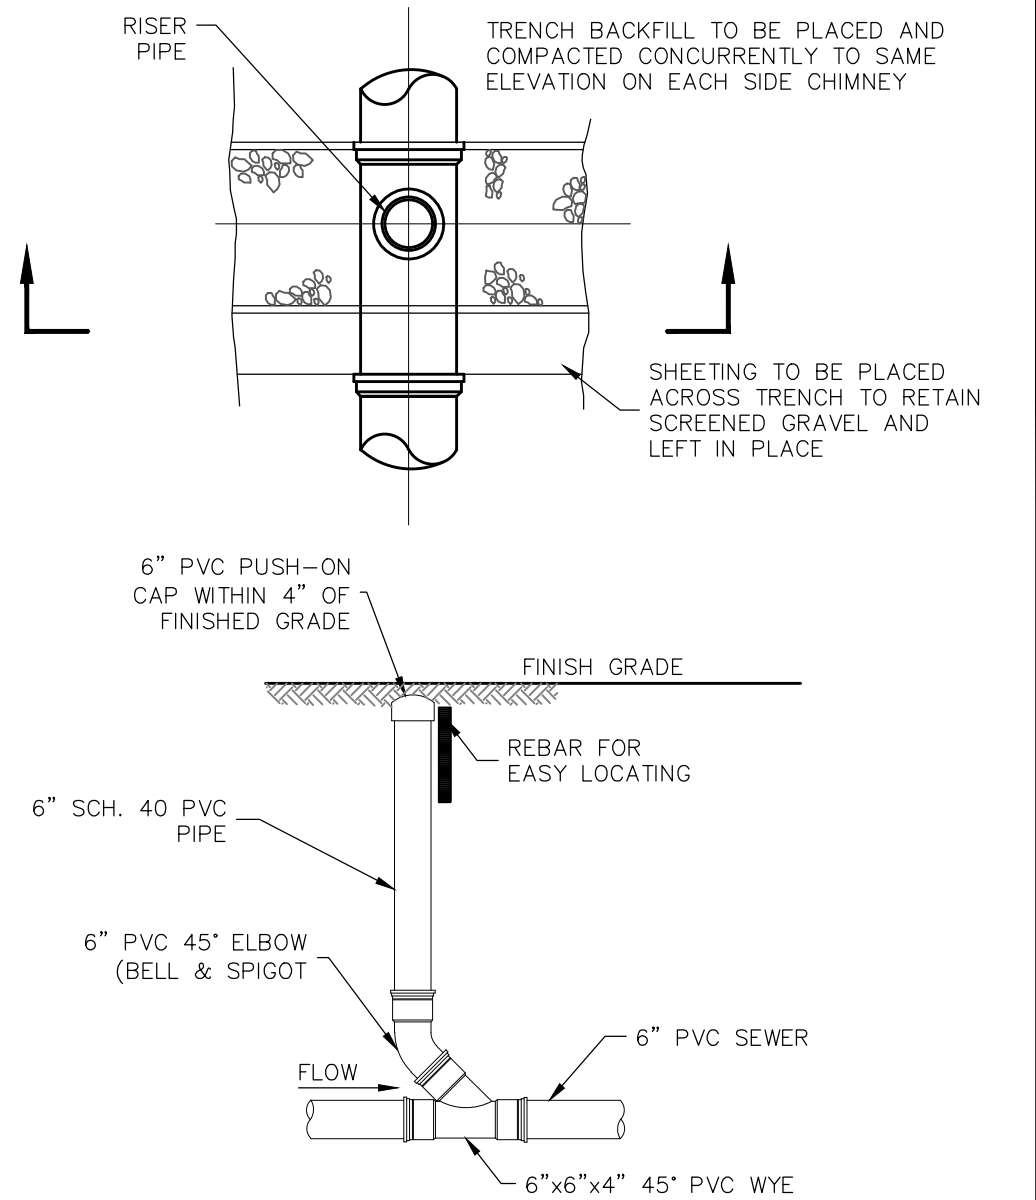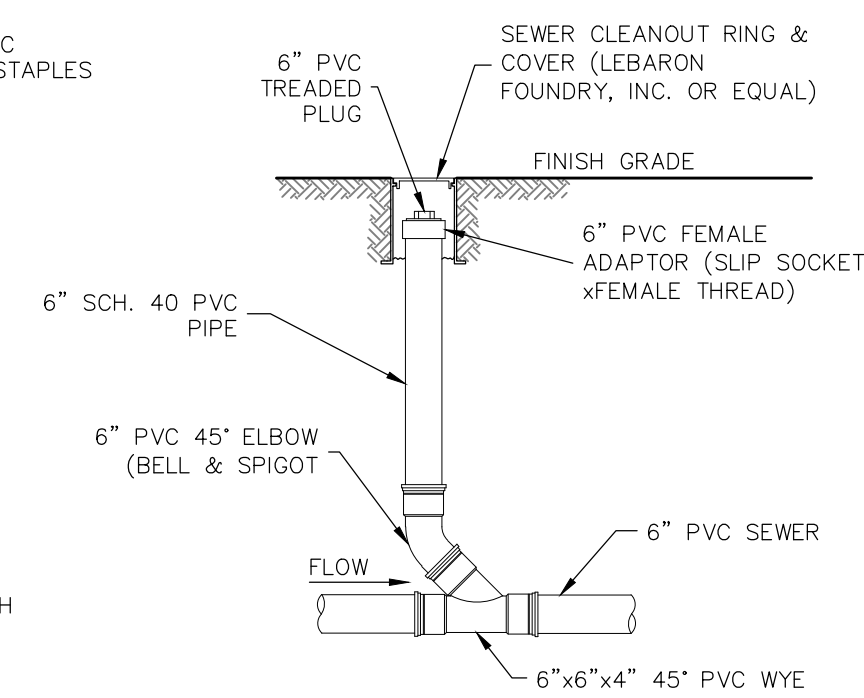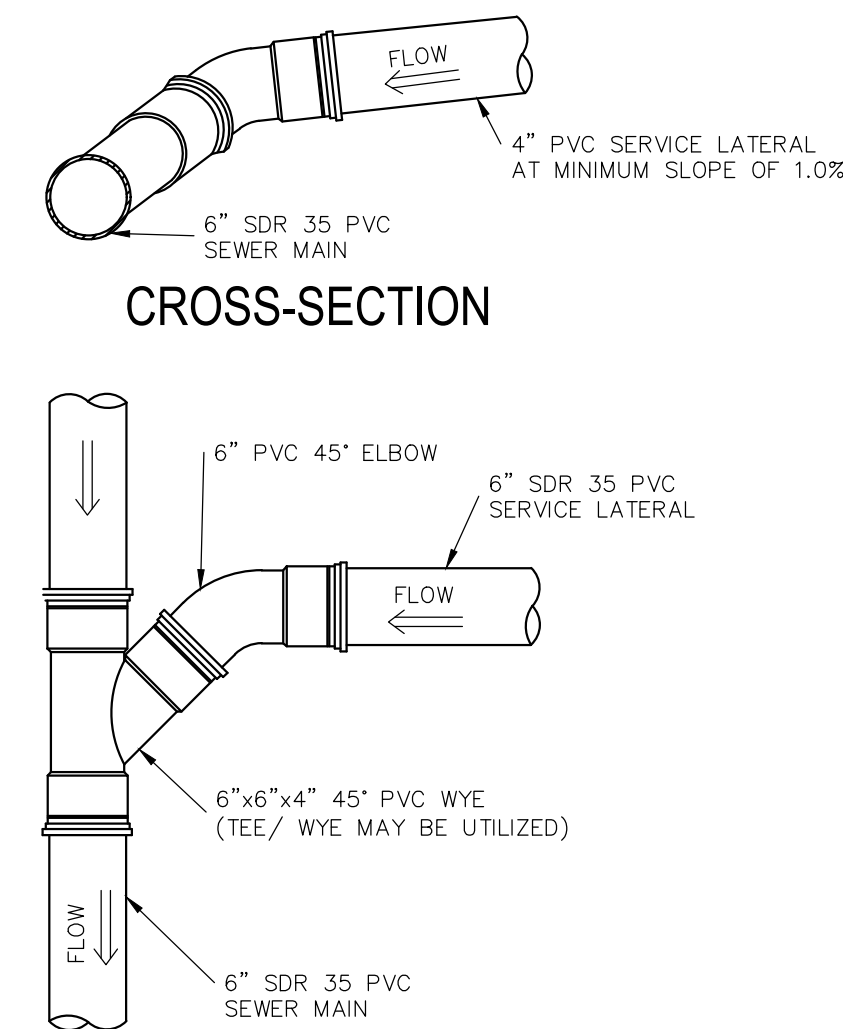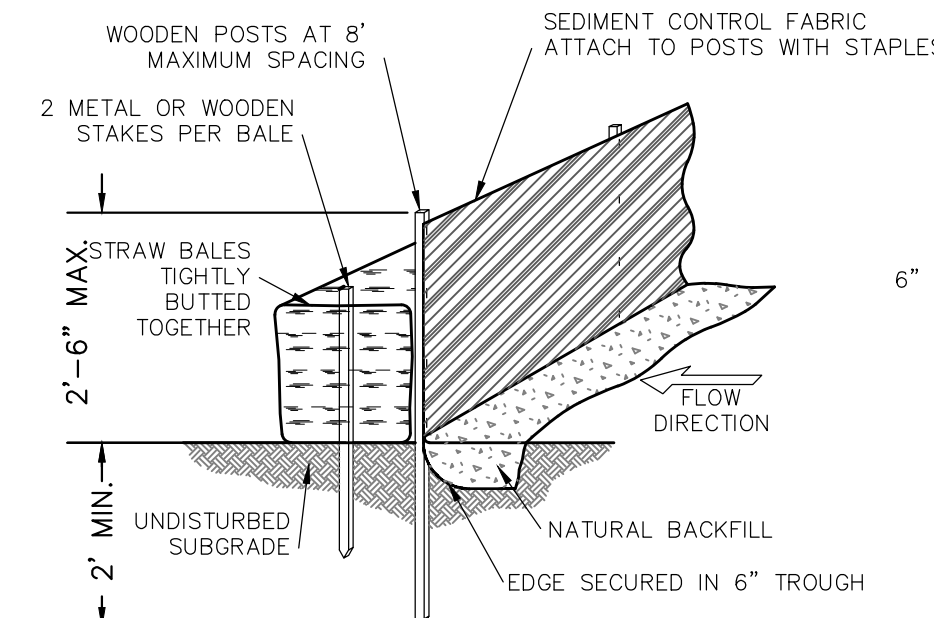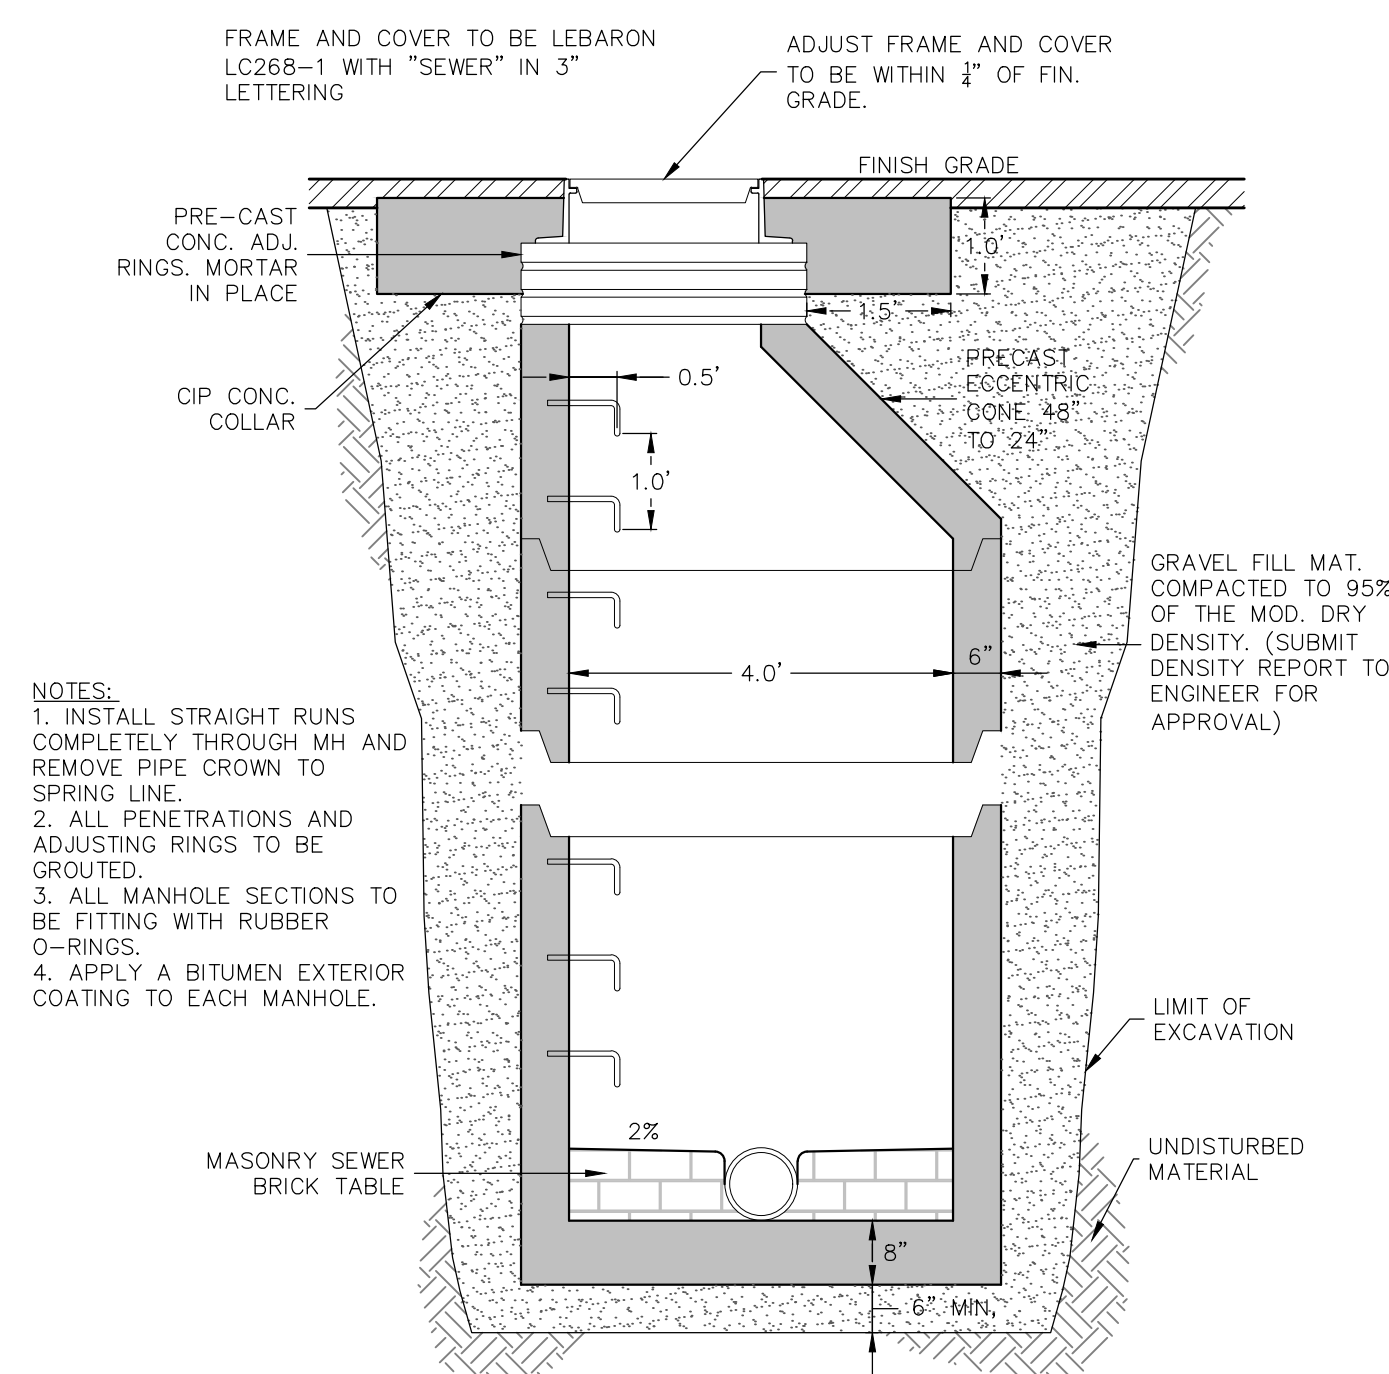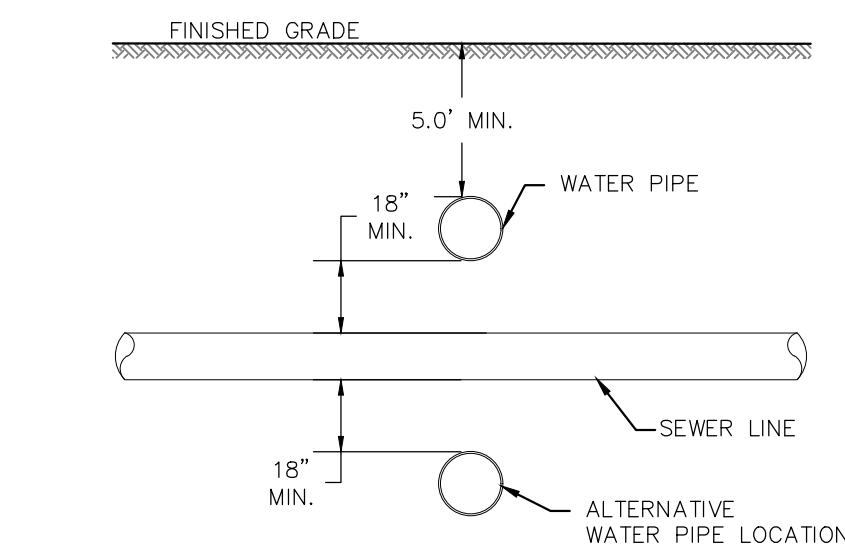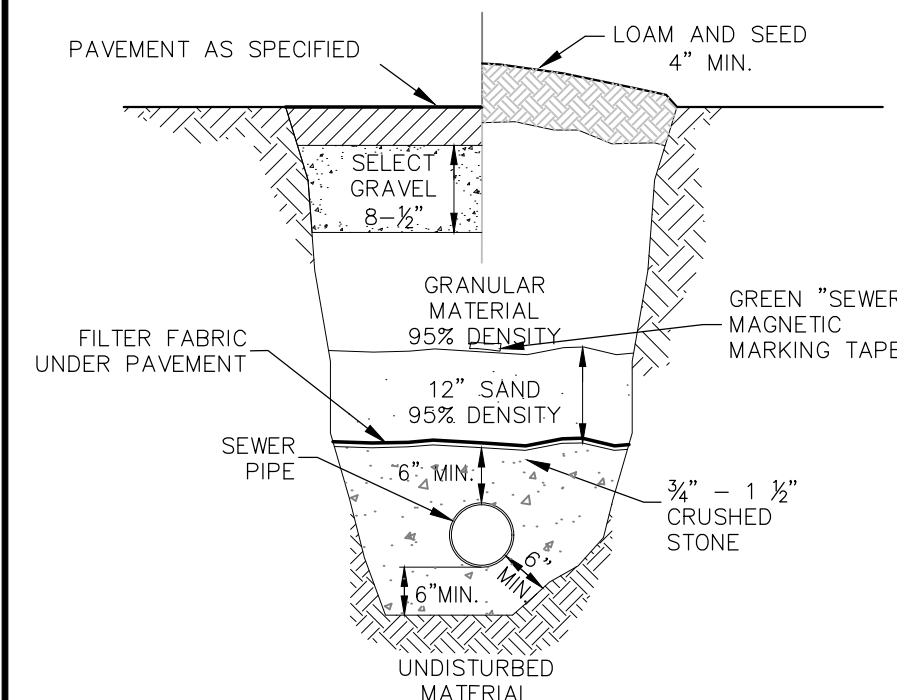

RESERVED FOR REGISTRY USE	APPROVAL REQUIRED UNDER THE SUBDIVISION CONTROL LAW AYER PLANNING BOARD																																						
BEING A MAJORITY DATE APPROVED: _____ DATE ENDORSED: _____				I CERTIFY THAT THIS PLAN CONFORMS TO THE RULES AND REGULATIONS OF THE REGISTERS OF DEEDS OF THE COMMONWEALTH OF MASSACHUSETTS		 DILLIS & ROY CIVIL DESIGN GROUP CIVIL ENGINEERS LAND SURVEYORS WETLAND CONSULTANTS 1 MAIN STREET, SUITE 1 LUNENBURG, MA 01462 PHONE: (978) 779-6091 www.dillisanroy.com	OPEN SPACE RESIDENTIAL PLAN AYER, MASSACHUSETTS CONSTRUCTION DETAILS 2 STRATTON HILL  1 in. = 40 ft.																																
						<table border="1"><tr><th colspan="4">PLAN REVISIONS</th></tr><tr><th>NO.</th><th>DATE:</th><th>DESCRIPTION:</th><th>BY:</th></tr><tr><td>1.</td><td>10/20/23</td><td>REVISED PER PEER REVIEW & TOWN DPW COMMENTS</td><td>RPV</td></tr><tr><td>2.</td><td>03/14/24</td><td>REVISED PER OSRD & PEER REVIEW COMMENTS</td><td>RPV</td></tr><tr><td></td><td></td><td></td><td></td></tr><tr><td></td><td></td><td></td><td></td></tr></table>	PLAN REVISIONS				NO.	DATE:	DESCRIPTION:	BY:	1.	10/20/23	REVISED PER PEER REVIEW & TOWN DPW COMMENTS	RPV	2.	03/14/24	REVISED PER OSRD & PEER REVIEW COMMENTS	RPV									<table border="1"><tr><td>DESIGN BY: RPV/FMM</td><td>DRAWN BY: RPV</td><td>CHECKED BY: FMM</td><td>SHEET NO. C7.1</td></tr><tr><td>DATE: 4/25/2023</td><td>JOB NUMBER: 6083</td><td>DRAWING NO. 6083-GRD</td><td></td></tr></table>	DESIGN BY: RPV/FMM	DRAWN BY: RPV	CHECKED BY: FMM	SHEET NO. C7.1	DATE: 4/25/2023	JOB NUMBER: 6083	DRAWING NO. 6083-GRD	
PLAN REVISIONS																																							
NO.	DATE:	DESCRIPTION:	BY:																																				
1.	10/20/23	REVISED PER PEER REVIEW & TOWN DPW COMMENTS	RPV																																				
2.	03/14/24	REVISED PER OSRD & PEER REVIEW COMMENTS	RPV																																				
DESIGN BY: RPV/FMM	DRAWN BY: RPV	CHECKED BY: FMM	SHEET NO. C7.1																																				
DATE: 4/25/2023	JOB NUMBER: 6083	DRAWING NO. 6083-GRD																																					

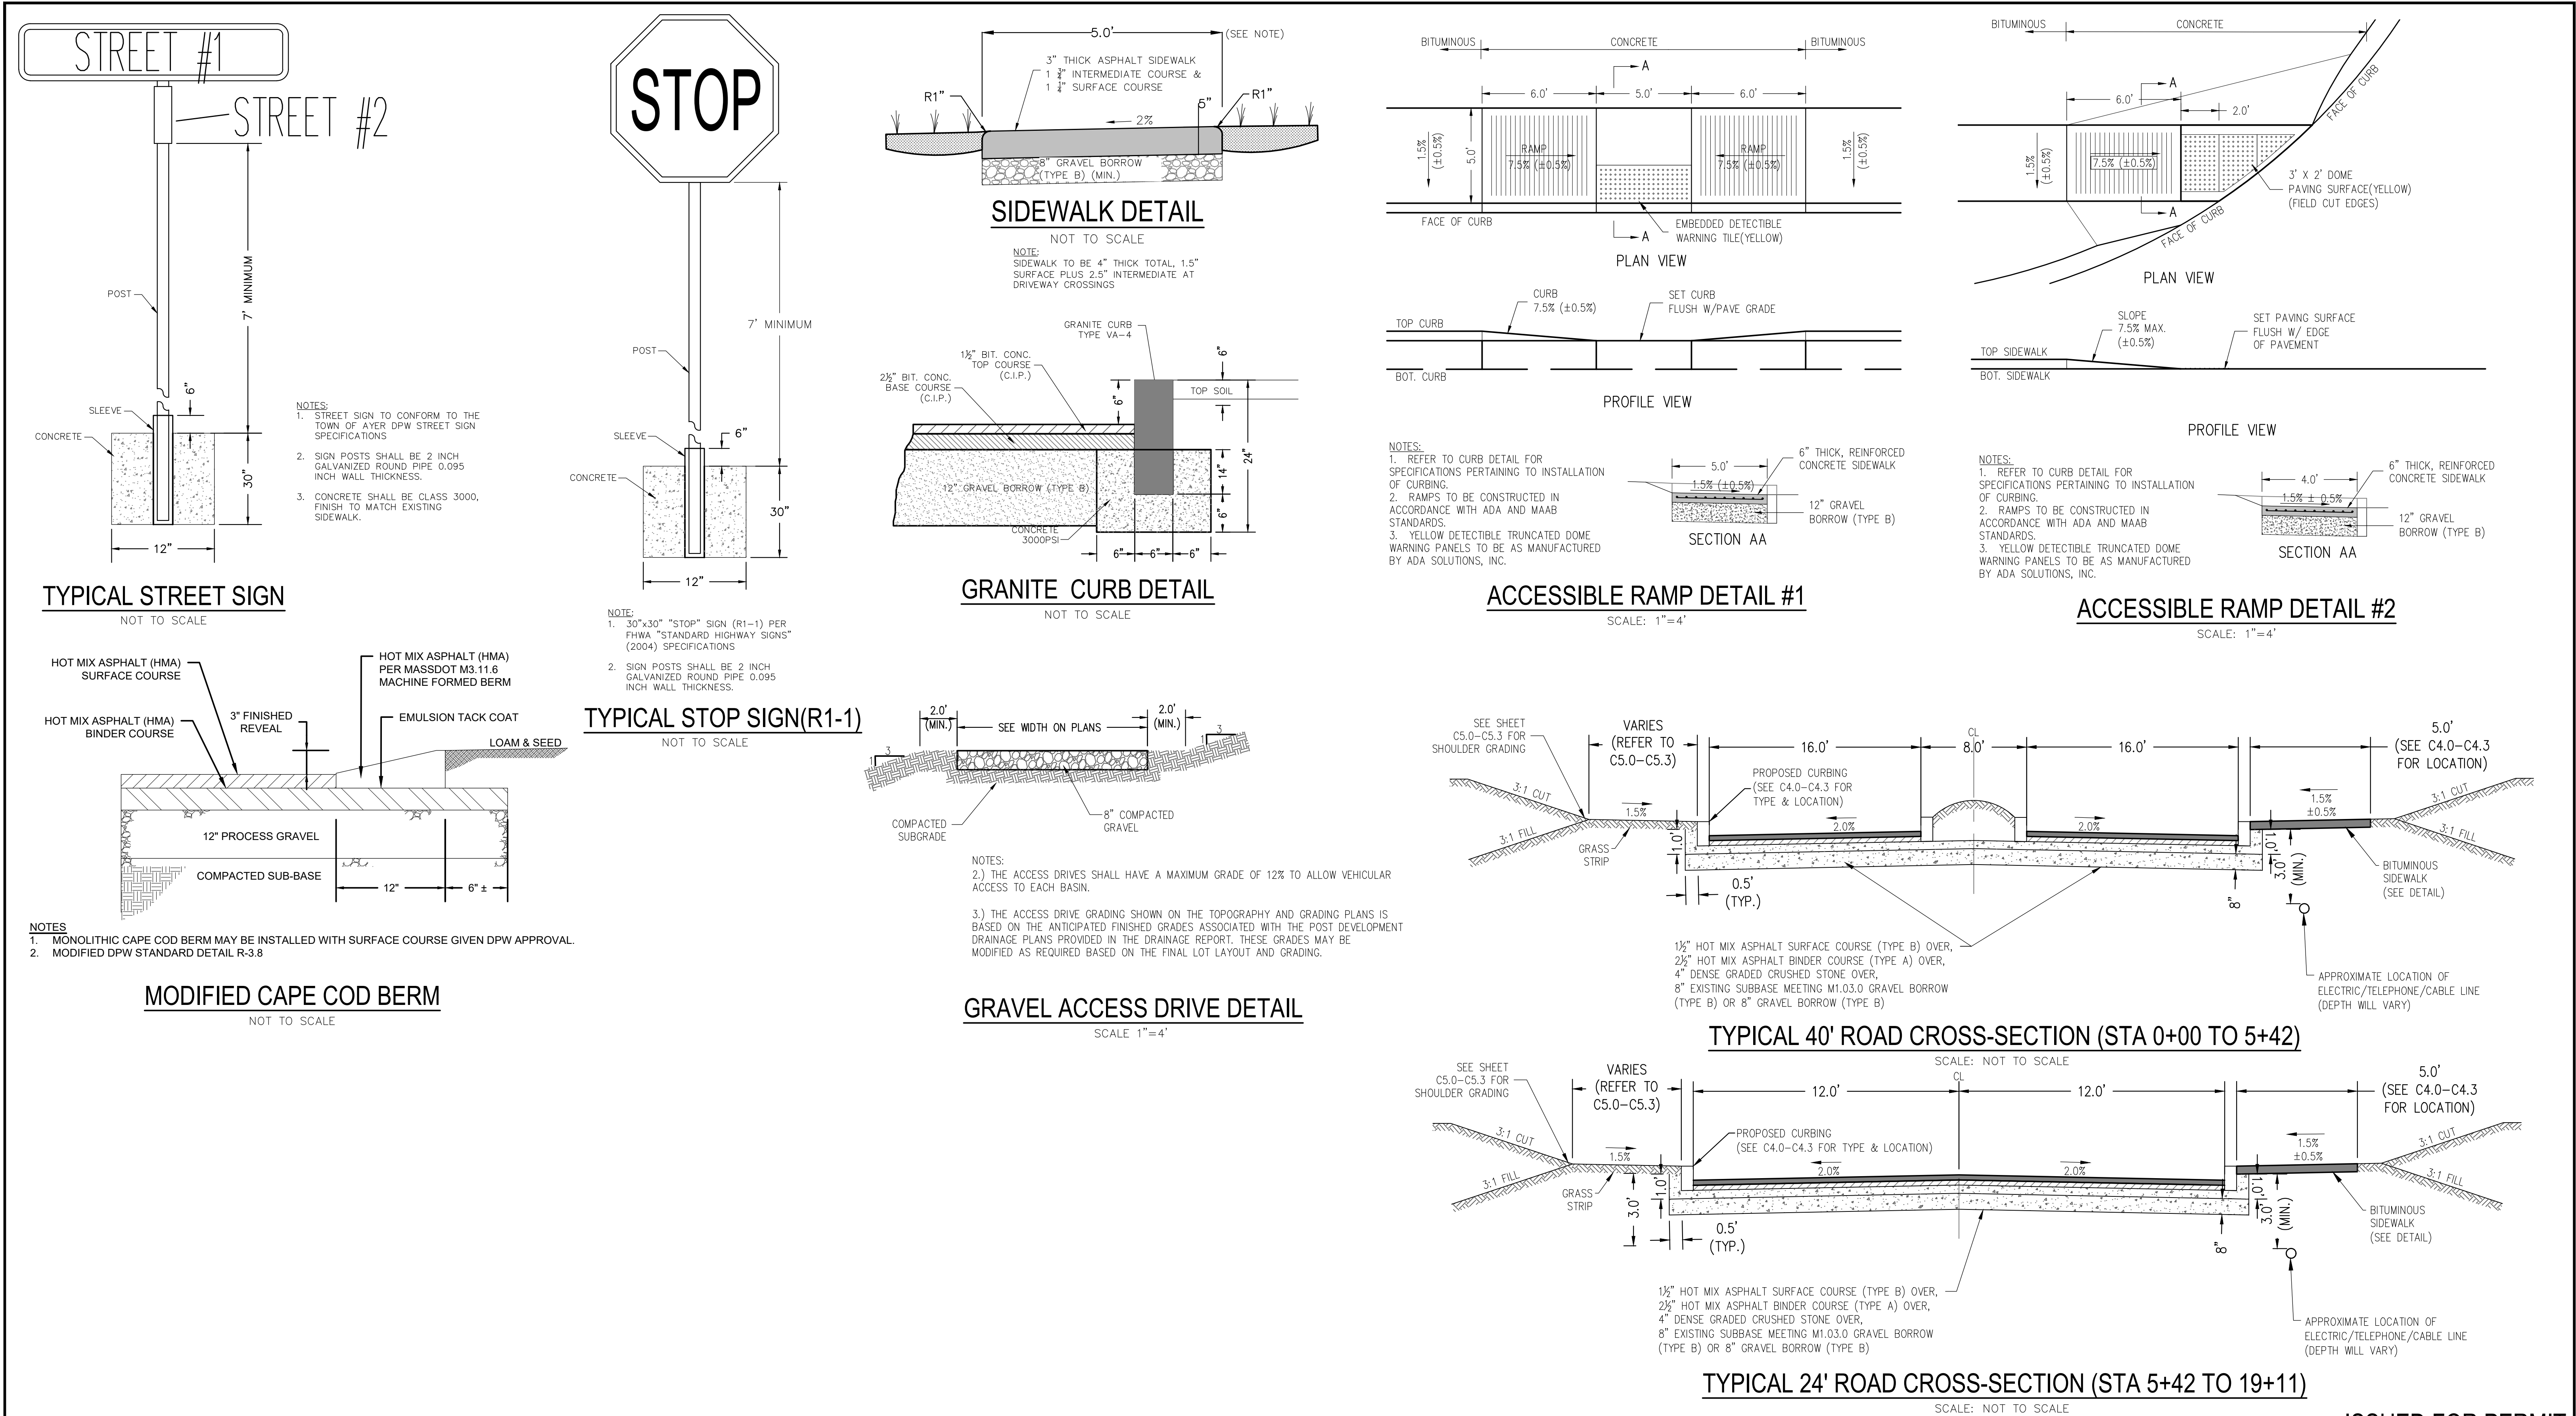


RESERVED FOR REGISTRY USE	APPROVAL REQUIRED UNDER THE SUBDIVISION CONTROL LAW AYER PLANNING BOARD			
BEING A MAJORITY DATE APPROVED: _____ DATE ENDORSED: _____				

			
PROFESSIONAL LAND SURVEYOR DATE _____		PROFESSIONAL ENGINEER DATE _____	


			
CIVIL ENGINEERS LAND SURVEYORS WETLAND CONSULTANTS			
1 MAIN STREET, SUITE 1 LUNENBURG, MA 01462		PHONE: (978) 779-6091 www.dillisandroy.com	
PLAN REVISIONS			
NO.	DATE:	DESCRIPTION:	BY:
1.	10/20/23	REVISED PER PEER REVIEW & TOWN DPW COMMENTS	RPV
2.	03/14/24	REVISED PER OSD & PEER REVIEW COMMENTS	RPV

OPEN SPACE RESIDENTIAL PLAN AYER, MASSACHUSETTS CONSTRUCTION DETAILS 3 STRATTON HILL			
			
DESIGN BY: RPV/FMM	DRAWN BY: RPV	CHECKED BY: FMM	SHEET NO. C7.2
DATE: 4/25/2023	JOB NUMBER: 6083	DRAWING NO. 6083-GRD	

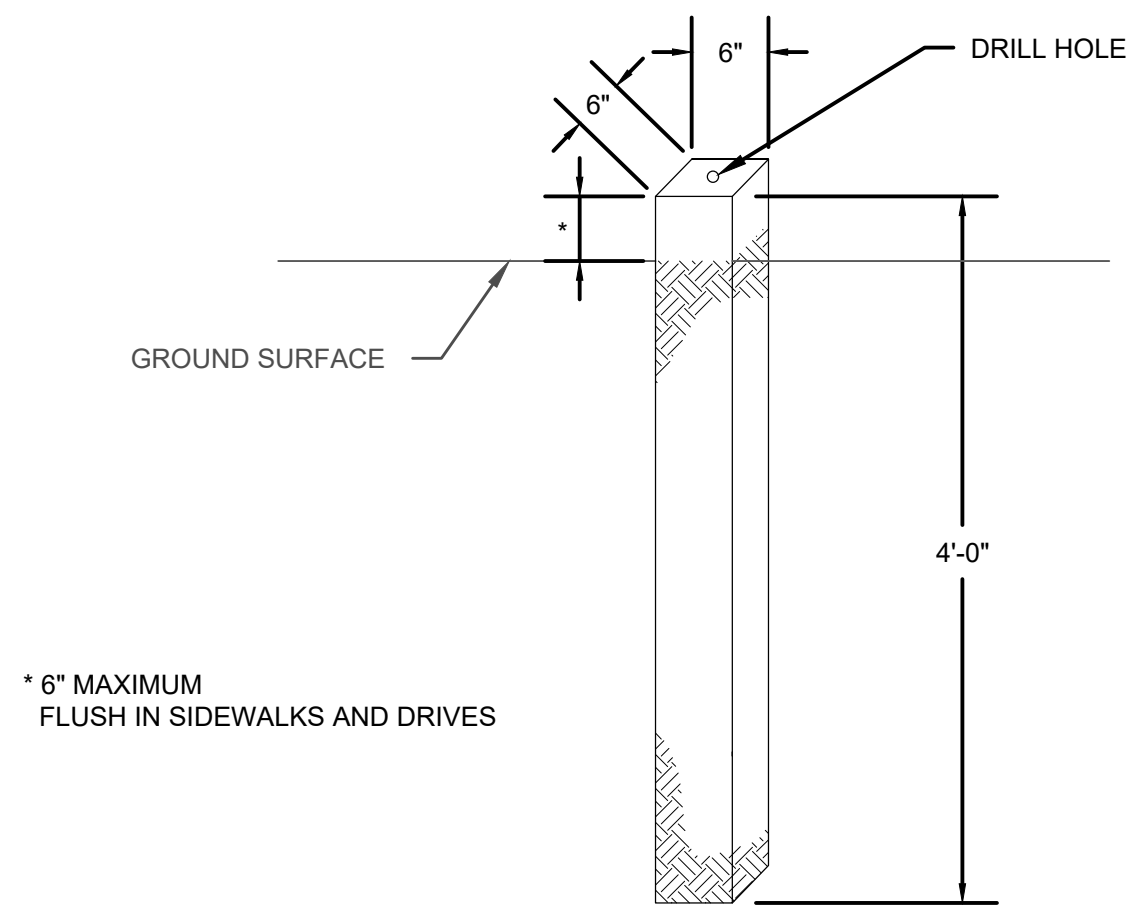


- NOTES**
1. TOP AND FOUR SIDES FOR A DISTANCE OF 6" FROM TOP SHALL BE HAMMERED SMOOTH.
 2. ALL EXISTING ROADWAY MONUMENTATION SHALL BE INVENTORIED AND PROTECTED. ANY AND ALL PROPOSED IMPACTS SHALL BE BROUGHT TO THE ATTENTION OF THE DPW IMMEDIATELY.
 3. REPLACEMENT AND NEW BOUND INSTALLATION SHALL BE DIRECTLY OVERSEEN BY A PROFESSIONAL LAND SURVEYOR LICENSED IN THE COMMONWEALTH OF MASSACHUSETTS. SURVEYOR'S NOTES AND SETTING DATA SHALL BE PROVIDED TO AYER DPW.


TYPICAL GRANITE BOUND DETAIL
NO SCALE

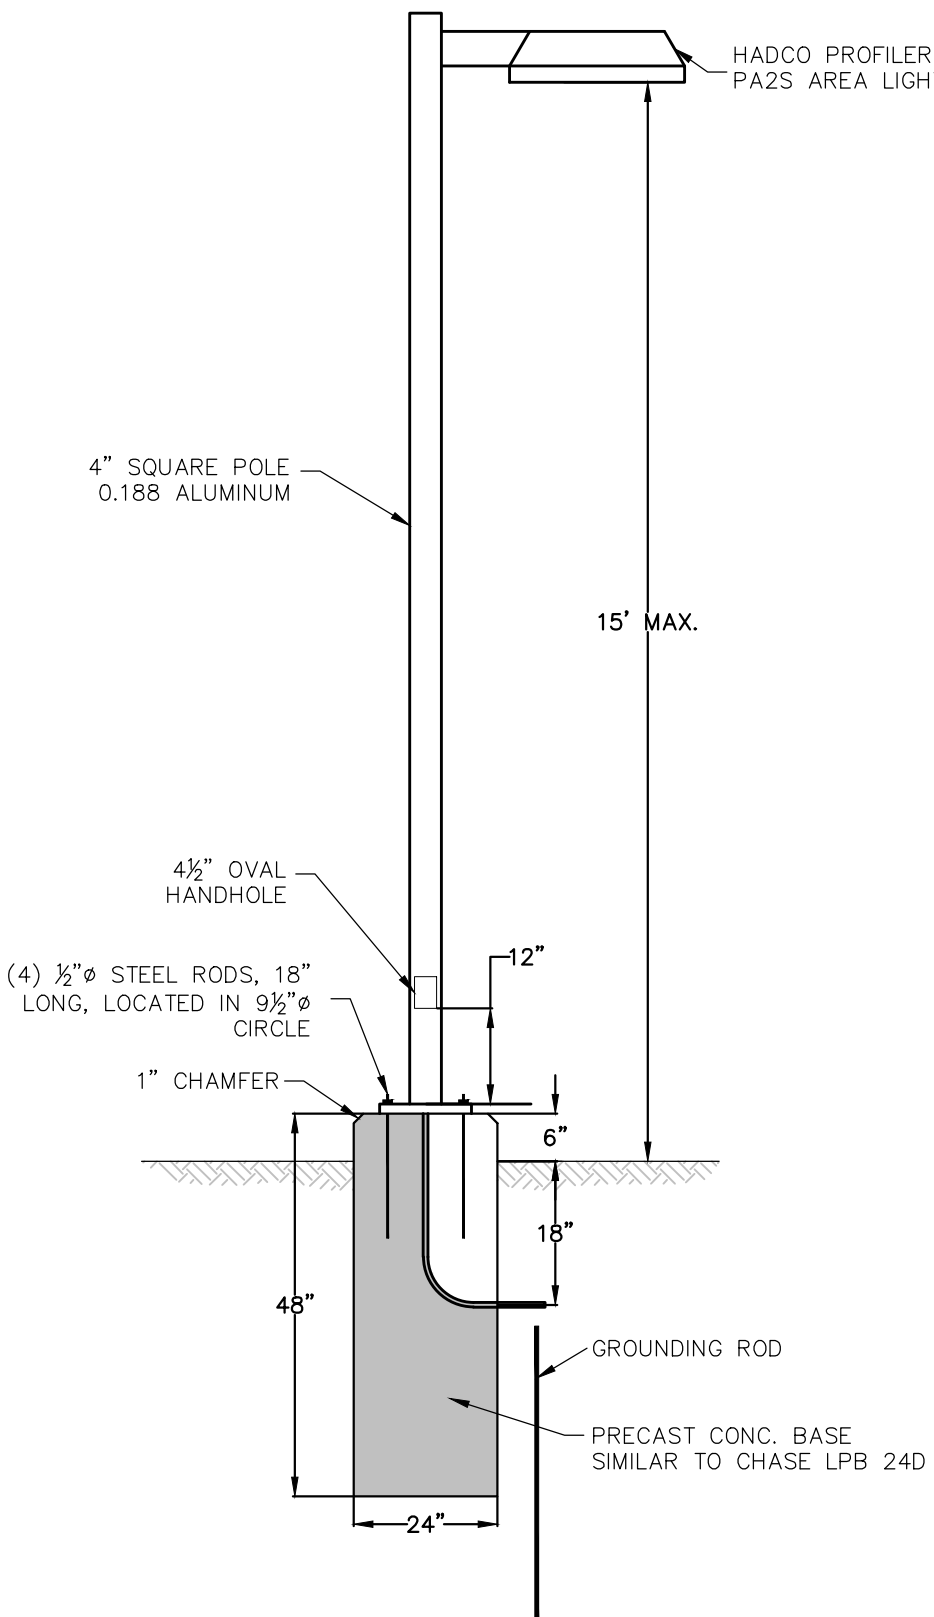


TYPICAL LIGHT POLE DETAIL
NO SCALE

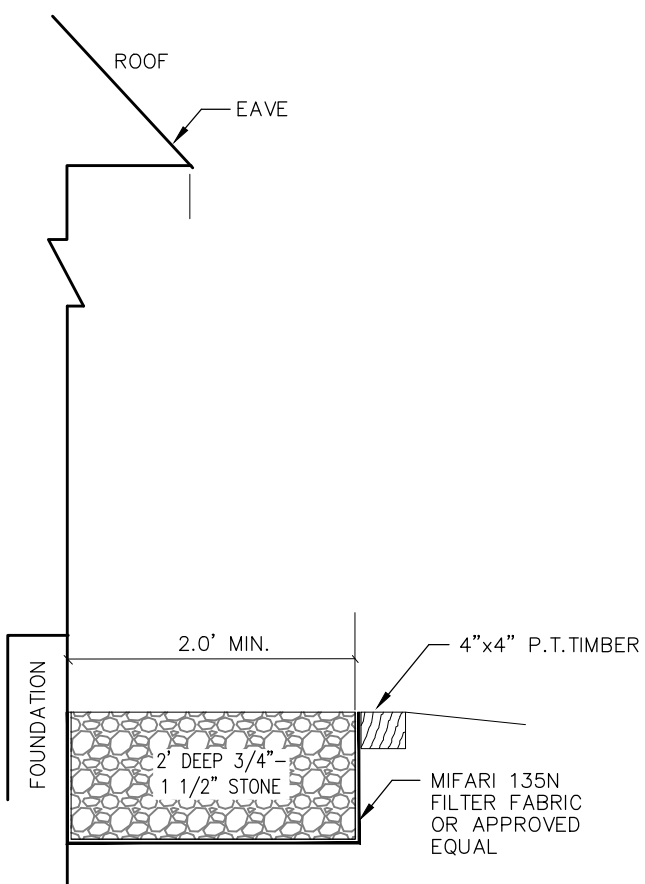

STONE RECHARGE DETAIL
NOT TO SCALE

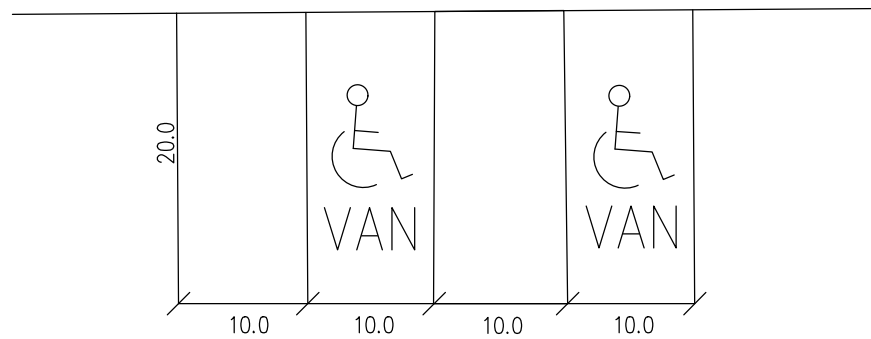


PARKING DETAIL - H.C. VAN ACCESSIBLE
NOT TO SCALE

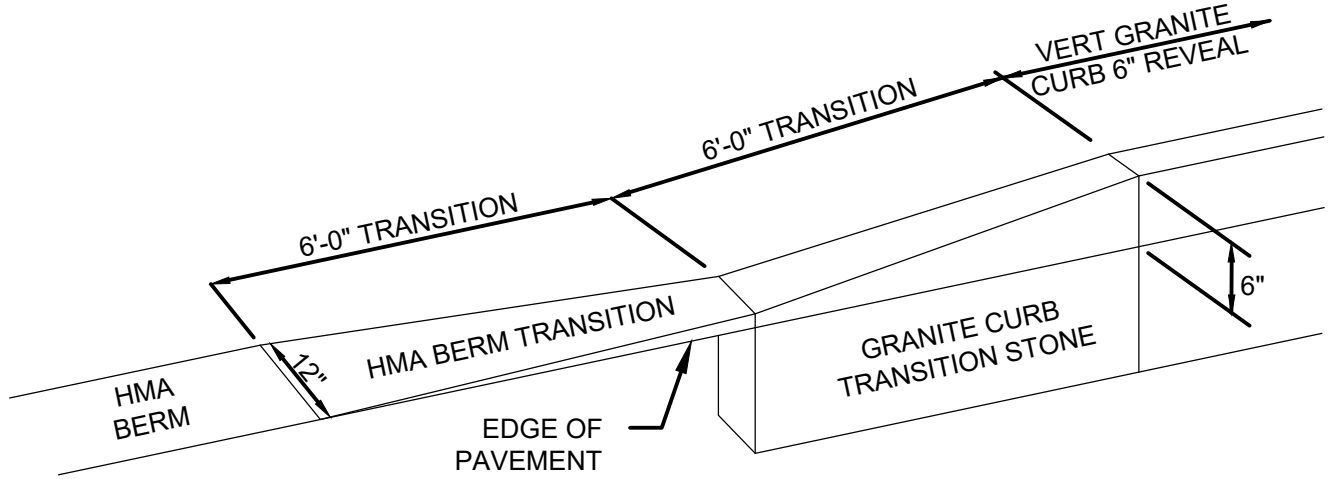


- NOTES**
1. MODIFIED DPW STANDARD DETAIL R-3.7


GRANITE CURB TO CAPE COD BERM TRANSITION
NOT TO SCALE

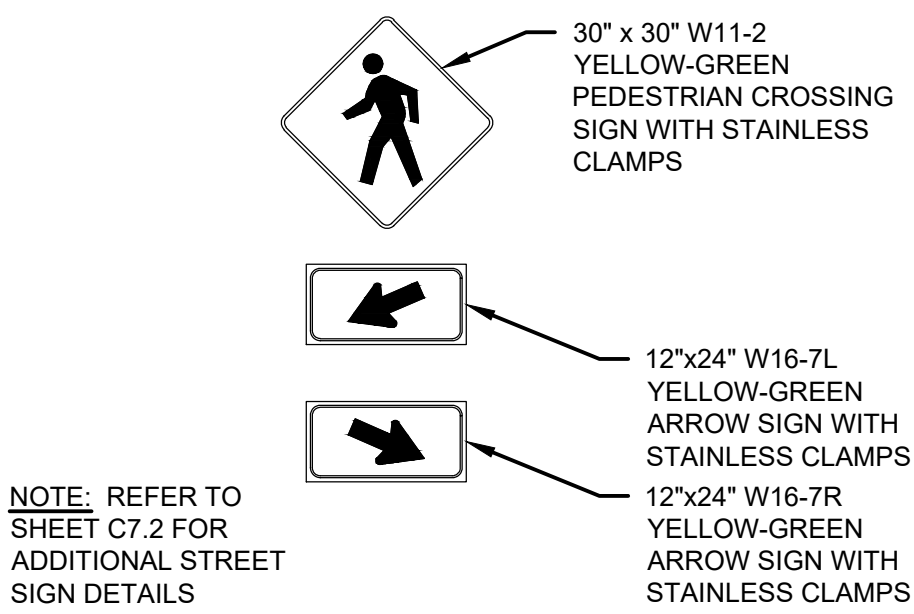


PEDESTRIAN CROSSING SIGNAGE DETAIL
NOT TO SCALE

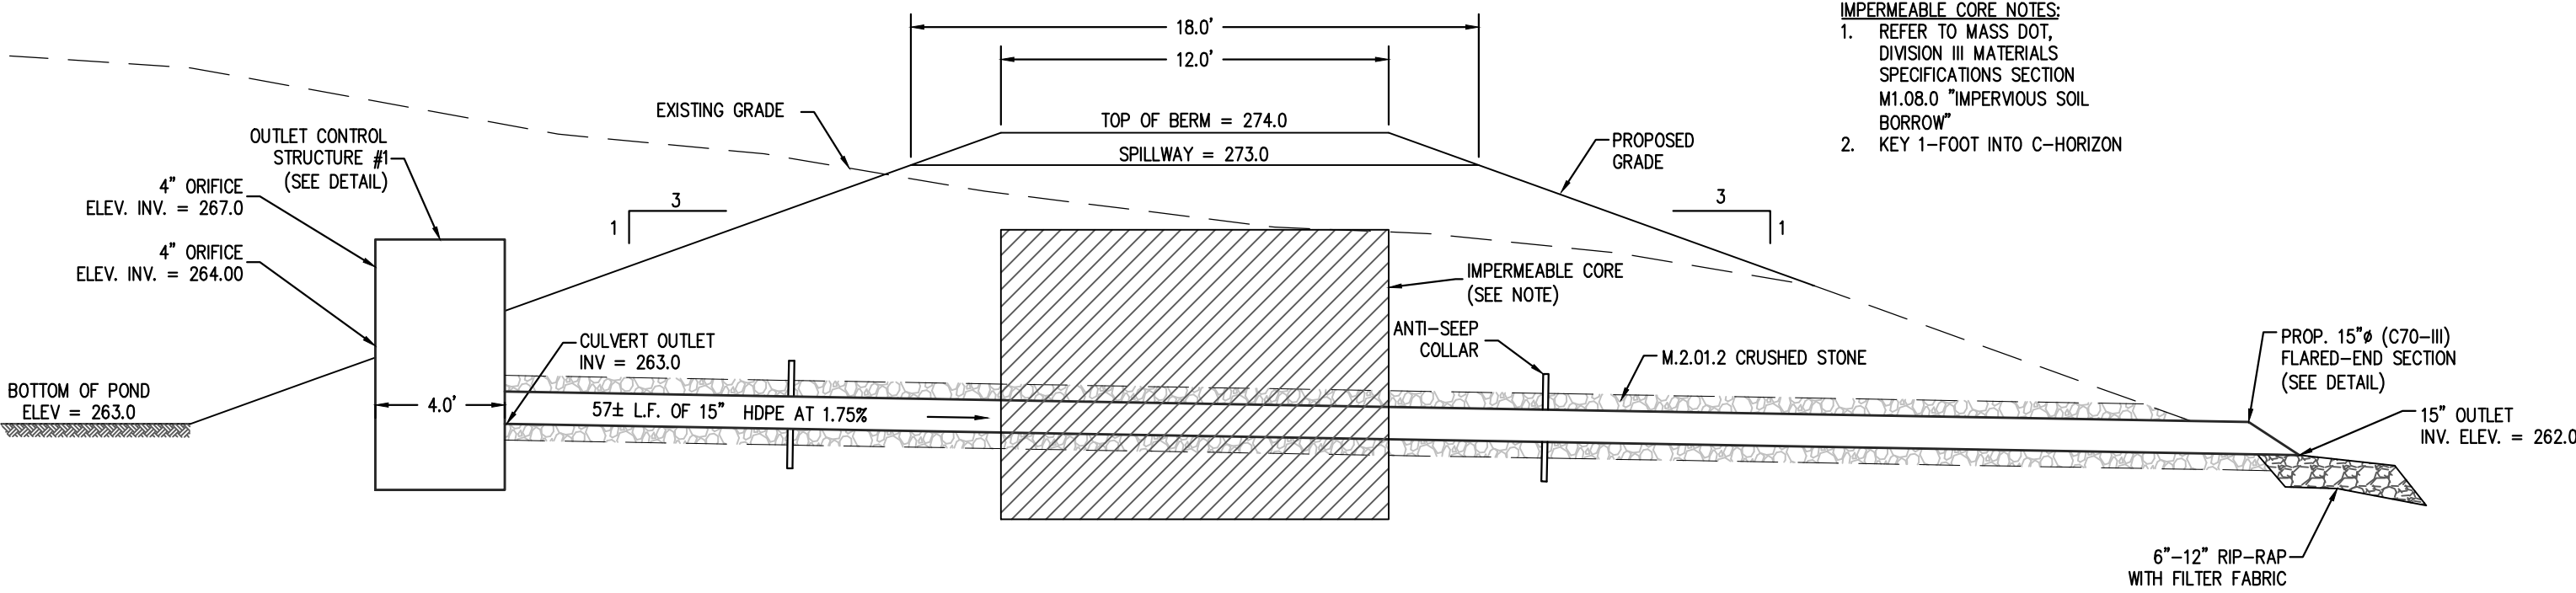

INFILTRATION BASIN BERM CROSS-SECTION
NOT TO SCALE

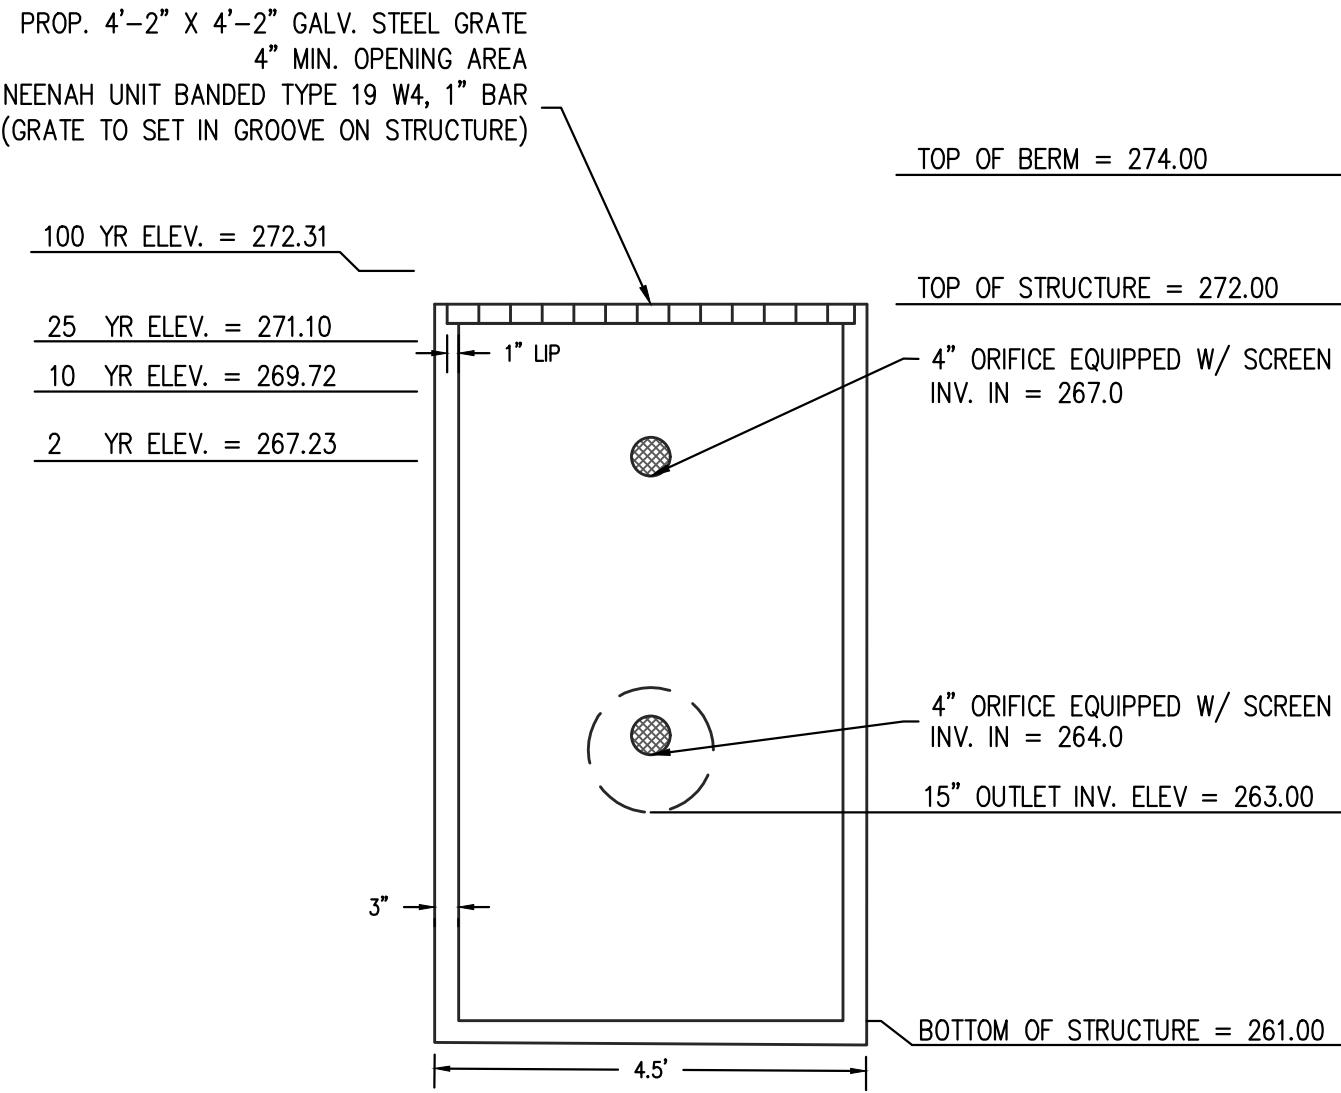

OUTLET STRUCTURE #2 DETAIL
NOT TO SCALE

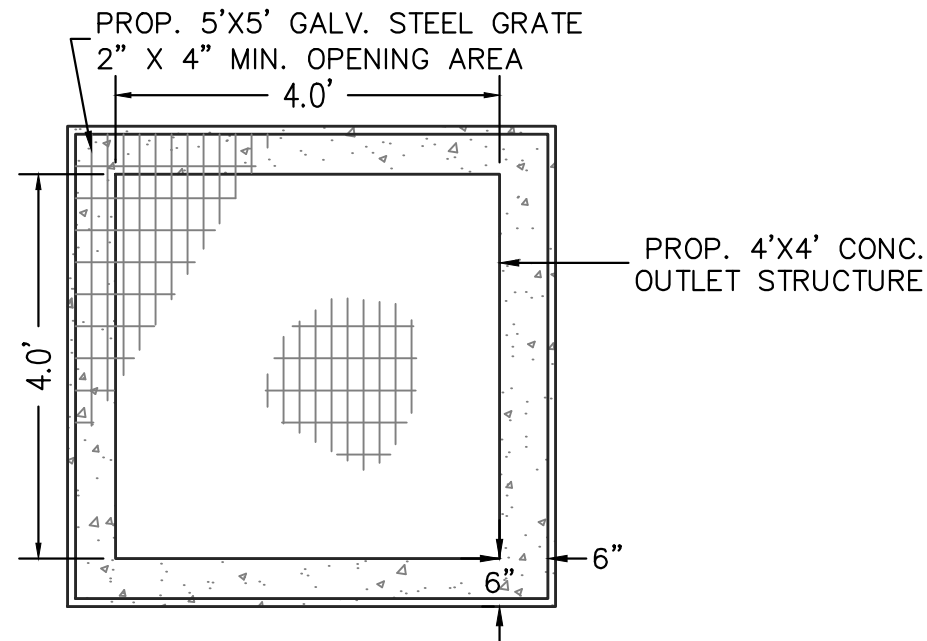


OUTLET STRUCTURE GRATE DETAIL (TYP.)
NOT TO SCALE

RESERVED FOR REGISTRY USE

APPROVAL REQUIRED UNDER
THE SUBDIVISION CONTROL LAW
AYER PLANNING BOARD

BEING A MAJORITY
DATE APPROVED: _____
DATE ENDORSED: _____

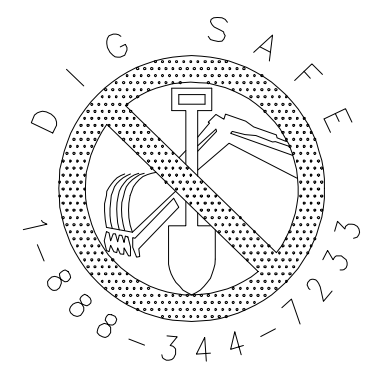

I CERTIFY THAT THIS PLAN CONFORMS TO THE RULES
AND REGULATIONS OF THE REGISTERS OF DEEDS OF THE
COMMONWEALTH OF MASSACHUSETTS




PROFESSIONAL LAND SURVEYOR DATE _____ PROFESSIONAL ENGINEER DATE _____


DILLIS & ROY
CIVIL DESIGN GROUP
CIVIL ENGINEERS LAND SURVEYORS WETLAND CONSULTANTS
1 MAIN STREET, SUITE 1 LUNENBURG, MA 01462
PHONE: (978) 779-6091
www.dillisandroy.com

PLAN REVISIONS			
NO.	DATE:	DESCRIPTION:	BY:
1.	10/20/23	REVISED PER PEER REVIEW & TOWN DPW COMMENTS	RPV
2.	03/14/24	REVISED PER OSDR & PEER REVIEW COMMENTS	RPV


OPEN SPACE RESIDENTIAL PLAN
AYER, MASSACHUSETTS
CONSTRUCTION DETAILS 4
STRATTON HILL

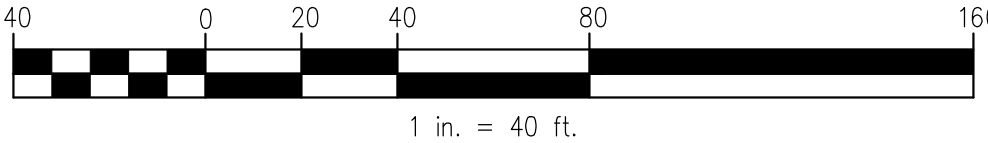


DESIGN BY:	DRAWN BY:	CHECKED BY:	SHEET NO.
RPV/FMM	RPV	FMM	C7.3
DATE: 4/25/2023	JOB NUMBER: 6083	DRAWING NO. 6083-GRD	

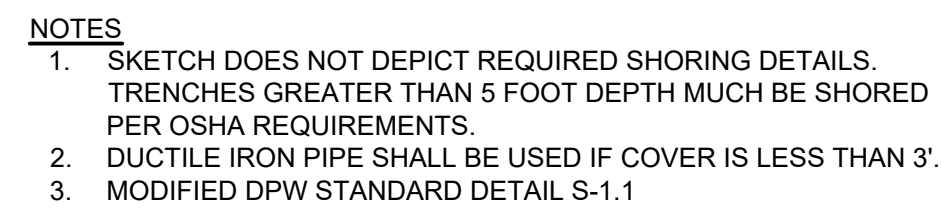

NOT TO SCALE

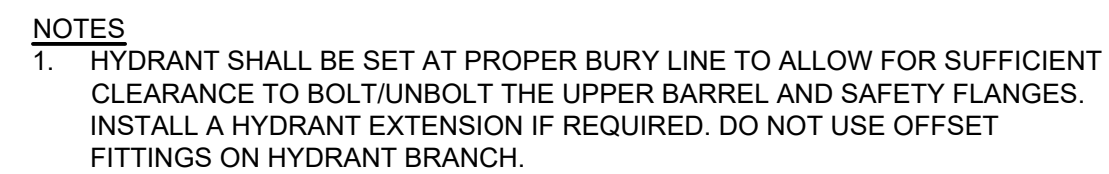

NOT TO SCALE

 

*COMMERCIAL DRIVEWAY MAXIMUM WIDTH MAY BE INCREASED
BASED ON PLANNING BOARD SITE PLAN APPROVAL.

NOT TO SCALE






NOT TO SCALE

DRAINAGE PIPE SCHEDULE

"PIPE ID "	"IN-INVERT (feet)"	"OUT-INVERT (feet)"	"LENGTH (feet)"	"SLOPE (ft/ft)"	"DIAMETER (inches)"	"INLET STRUCTURE"	"OUTLET STRUCTURE"
DP-1	246.40	246.30	13.00	0.008	12.00	DMH-B	HSS (WQU)
DP-2	246.30	246.00	35.00	0.009	12.00	HSS (WQU)	SWMA #1A
DP-3	270.00	269.50	11.50	0.044	12.00	CB-1	DMH-1
DP-4	270.00	269.50	38.00	0.013	12.00	CB-2	DMH-1
DP-5	269.40	268.00	80.00	0.018	12.00	DMH-1	FES-1
DP-6	272.40	270.00	89.00	0.027	24.00	DMH-2	FES-2
DP-7	277.30	276.00	30.00	0.043	12.00	CB-3	DMH-2
DP-8	277.40	276.00	36.00	0.039	12.00	CB-4	DMH-2
DP-9	275.70	275.00	63.00	0.011	24.00	DMH-3	DMH-2
DP-10	280.00	277.95	25.00	0.082	12.00	FIELD INLET	CB-6
DP-11	277.95	277.75	16.00	0.013	15.00	CB-6	DMH-3
DP-12	278.40	278.00	16.00	0.025	12.00	CB-5	DMH-3
DP-13	276.90	275.80	211.00	0.005	24.00	DMH-4	DMH-3
DP-14	280.50	280.30	16.00	0.013	12.00	CB-9	DMH-4
DP-15	280.50	280.30	16.00	0.013	12.00	CB-8	DMH-4
DP-16	282.33	277.00	151.00	0.035	24.00	DMH-5	DMH-4
DP-17	289.60	282.33	96.00	0.076	24.00	DMH-6	DMH-5
DP-18	292.75	292.50	13.00	0.019	15.00	CB-10	DMH-6
DP-19	294.20	292.75	22.00	0.066	12.00	CB-11	DMH-6
DP-20	300.60	300.40	16.00	0.013	12.00	CB-12	DMH-7
DP-21	300.60	300.40	16.00	0.013	12.00	CB-13	DMH-7
DP-22	299.20	289.50	157.00	0.062	18.00	DMH-7	DMH-8
DP-23	288.70	281.53	105.00	0.068	24.00	DMH-8	DMH-9
DP-24	284.35	283.95	16.00	0.025	18.00	CB-15	DMH-9
DP-25	284.60	284.20	16.00	0.025	12.00	CB-14	DMH-9
DP-26	281.11	275.00	155.00	0.039	24.00	DMH-9	DMH-2
DP-A	263.00	262.00	57.00	0.018	15.00	INFIL. BASIN	FES-3

ISSUED FOR PERMIT

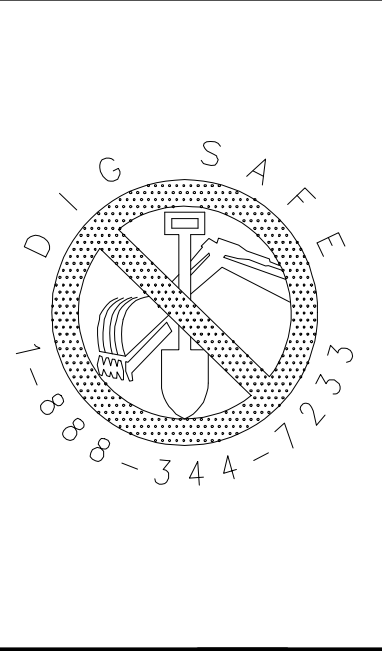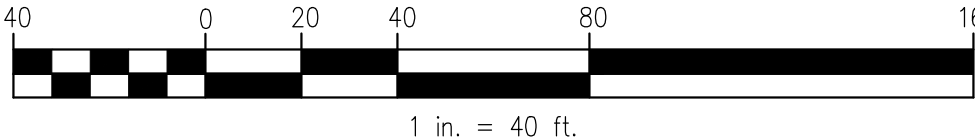RESERVED FOR REGISTRY USE	APPROVAL REQUIRED UNDER THE SUBDIVISION CONTROL LAW AYER PLANNING BOARD			I CERTIFY THAT THIS PLAN CONFORMS TO THE RULES AND REGULATIONS OF THE REGISTERS OF DEEDS OF THE COMMONWEALTH OF MASSACHUSETTS 	 CIVIL ENGINEERS LAND SURVEYORS WETLAND CONSULTANTS 1 MAIN STREET, SUITE 1 PHONE: (978) 779-6091 LUNENBURG, MA 01462 www.dillisandroy.com	PLAN REVISIONS		 1 in. = 40 ft.		
BEING A MAJORITY DATE APPROVED: _____ DATE ENDORSED: _____			PROFESSIONAL LAND SURVEYOR DATE _____	PROFESSIONAL ENGINEER DATE _____			DESIGN BY: RPV/FMM	DRAWN BY: RPV	CHECKED BY: FMM	SHEET NO. C7.5
							DATE: 4/25/2023	JOB NUMBER: 6083	DRAWING NO. 6083-GRD	

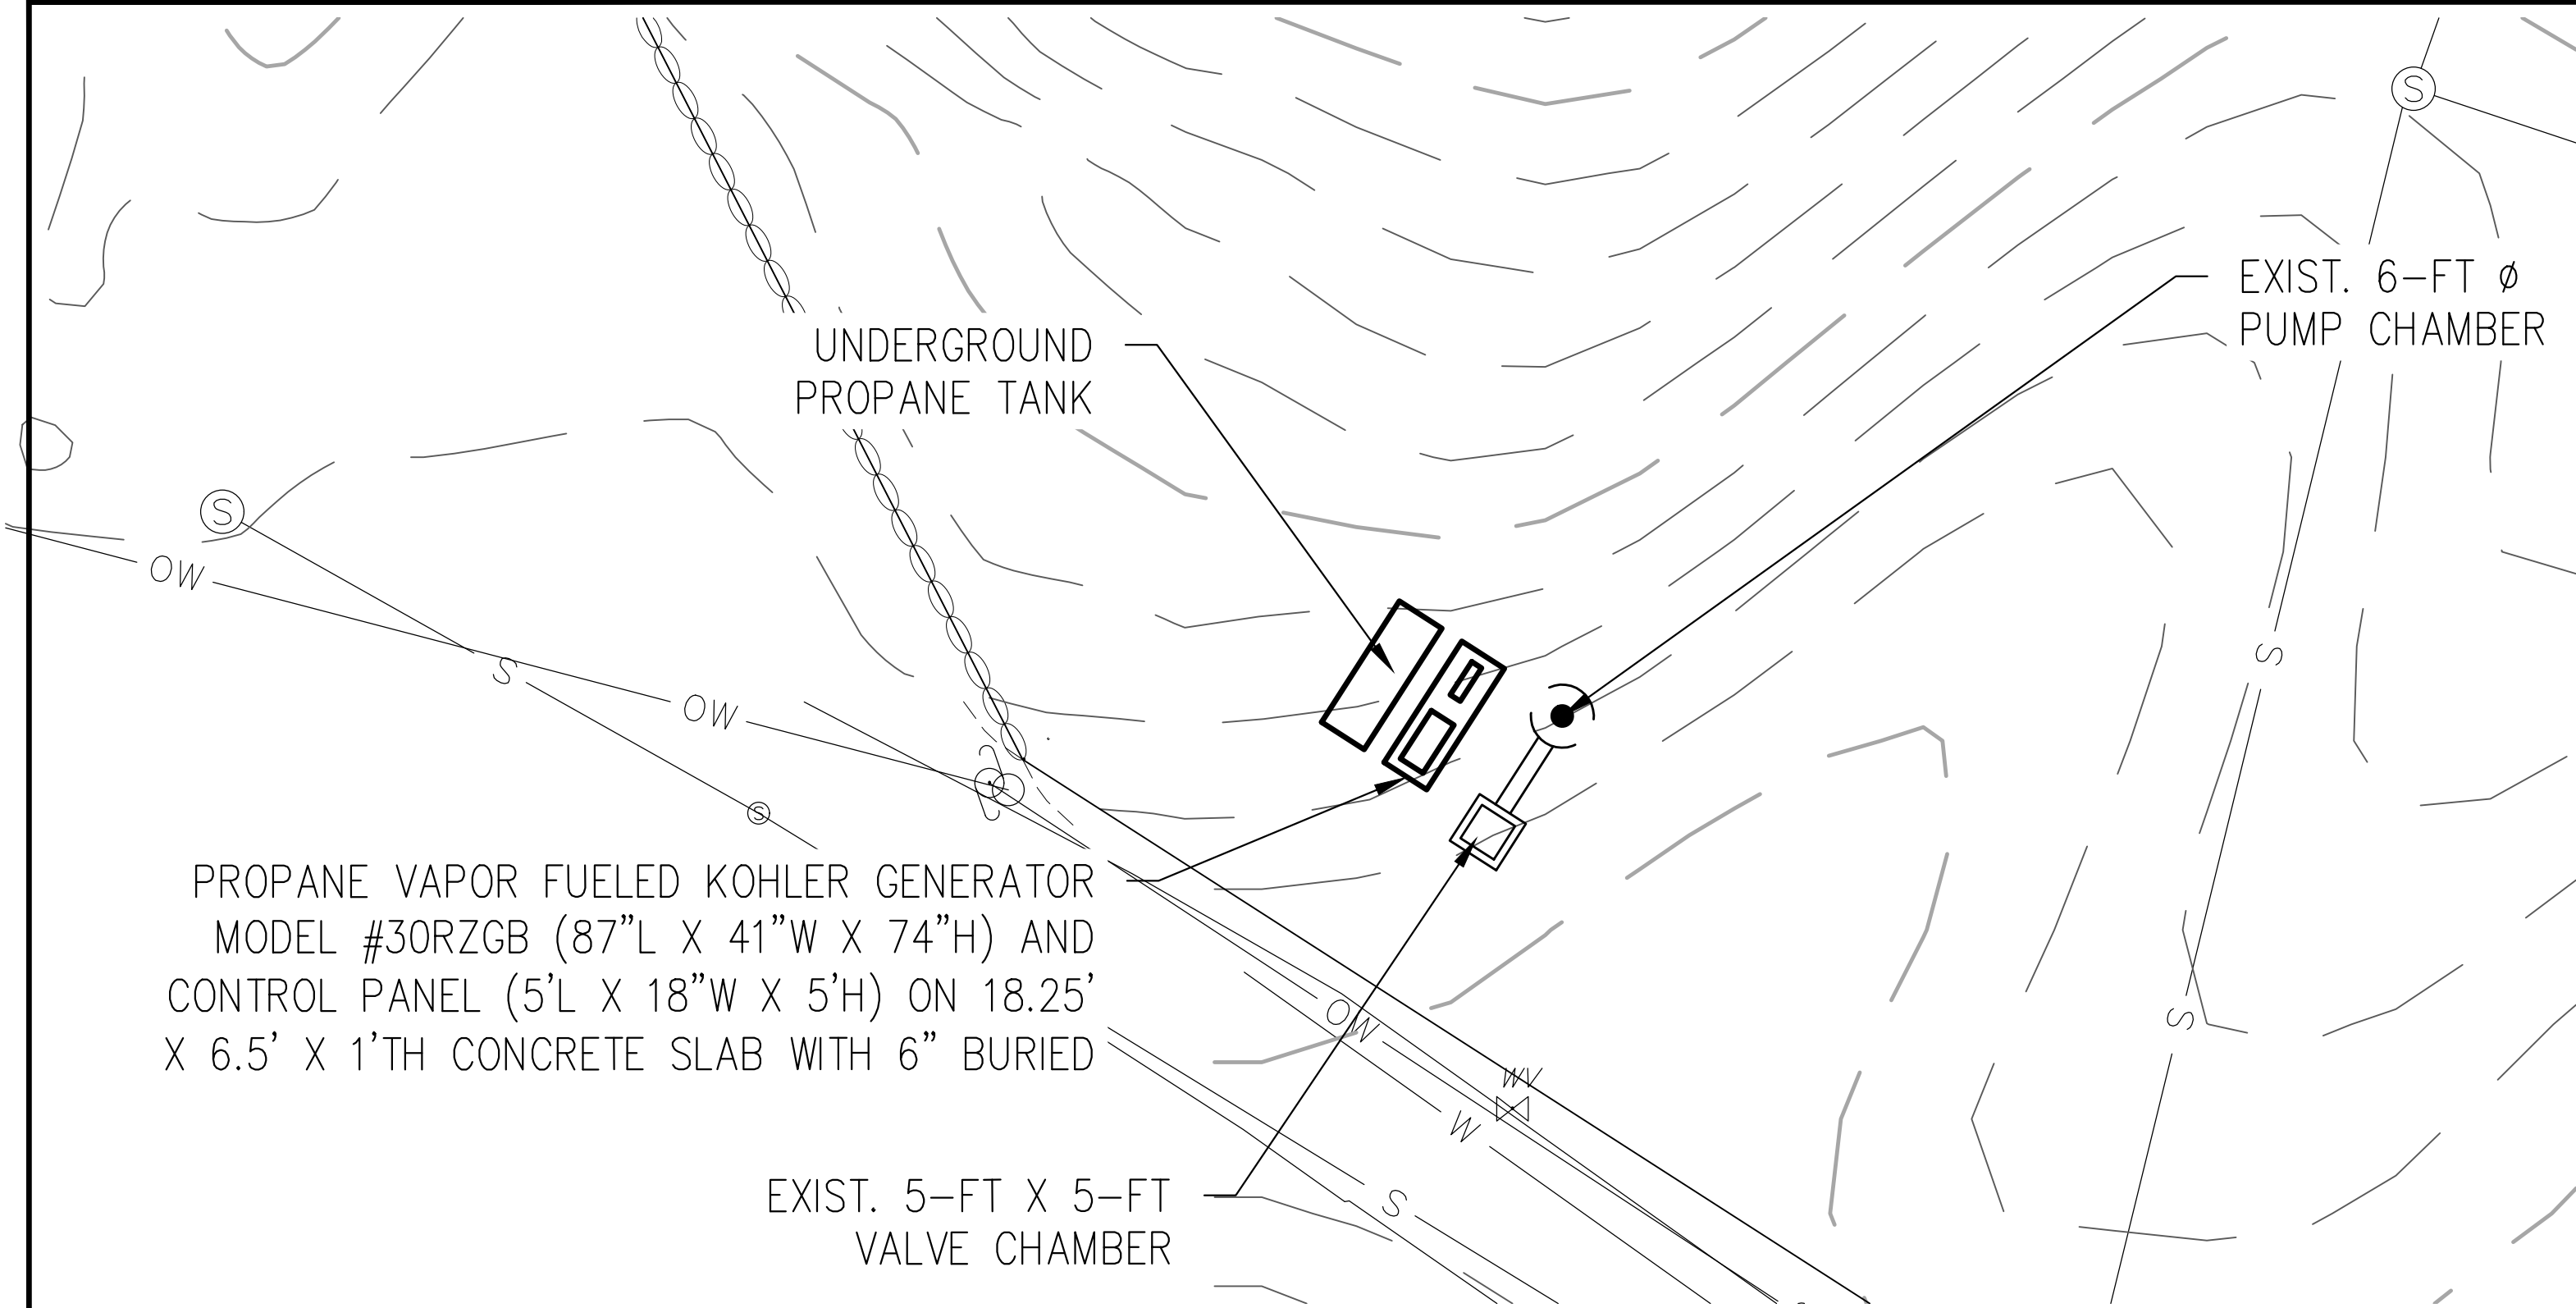

GENERAL NOTES:

- DESIGN OF THE PUMP STATION AND FORCE MAIN ARE IN ACCORDANCE WITH THE DESIGN CRITERIA OF TR-16.
- DURING INITIAL CONSTRUCTION PHASES, THE PUMP FLOATS FOR PUMP ON AND HIGH WATER ALARM MAY BE ADJUSTED (LOWERED) TO THE SATISFACTION OF AYER DPW TO ACCOMMODATE THE MINIMAL FLOWS AND REDUCE LONG DETENTION TIME AND POSSIBLE ODORS.

DESIGN FLOW

34 PROPOSED 4 BEDROOM DWELLINGS

34 X 4 X 110 GALLONS PER DAY = 14,960 GPD

PEAK INFLOW


60% DAILY SEWAGE FLOW WITHIN 4 HOURS = 8976 GPD

VALVE PIT

- VALVE PIT SHALL BE RATED FOR H-20 LOADING. USE EXISTING 5-FT BY 5-FT MANHOLE SECTIONS.
- VALVE PIT SHALL BE MADE WATERTIGHT USING RUBBER JOINT SEALER AND NON-SHRINK GROUT ALONG ALL JOINTS.

PUMP STATION

- PUMP STATION SHALL BE RATED FOR H-20 LOADING. USE EXOSTOMG MANHOLE SECTIONS OR APPROVED EQUAL.
- PUMP STATION SHALL BE MADE WATERTIGHT USING RUBBER JOINT SEALER AND NON-SHRINK GROUT ALONG ALL JOINTS.
- PUMPS SHALL BE INSTALLED IN A DUPLEX CONFIGURATION AND MOUNTED TO A STAINLESS STEEL GUIDE BAR SYSTEM WITH LIFTING CABLE AND BREAKAWAY FITTINGS TO FACILITATE PUMP REMOVAL AND REPLACEMENT.
- USE FLYGT GRINDER PUMP NP3127 (OR APPROVED EQUAL), RATED AT 7.5 HP FOR SINGLE PHASE POWER SERVICE WITH VFDS, CAPABLE OF PUMPING AT 175 GPM AT 34 FEET TOTAL DYNAMIC HEAD AT 1740 RPM. ACTUAL PUMP FLOW TO BE FIELD ADJUSTED WITH VFDS TO THE SATISFACTION OF THE AYER DPW.
- CONTROL PANEL SHALL INCLUDE THE FOLLOWING:
 - A VISIBLE FLASHING ALARM LIGHT, HORN, AND SILENCER FOR HIGH WATER ALARM ON A SEPARATE CIRCUIT.
 - PUMPS SHALL ALTERNATE LEAD/LAG.
 - AUTODIALER TO THE TOWN OF AYER 24-HOUR MONITORING SYSTEM.
 - MAIN DISCONNECT SWITCHES AND CIRCUIT BREAKERS.
 - RUNTIME METERS
 - CYCLE COUNTERS
 - ANTI-CONDENSATION HEATER
 - LIGHTNING ARRESTOR AND SURGE PROTECTOR
- EMERGENCY BACKUP POWER TO BE PROVIDED BY STAND ALONE PROPANE POWERED GENERATOR - KOHLER MODEL 30RZGB, OR APPROVED EQUAL.

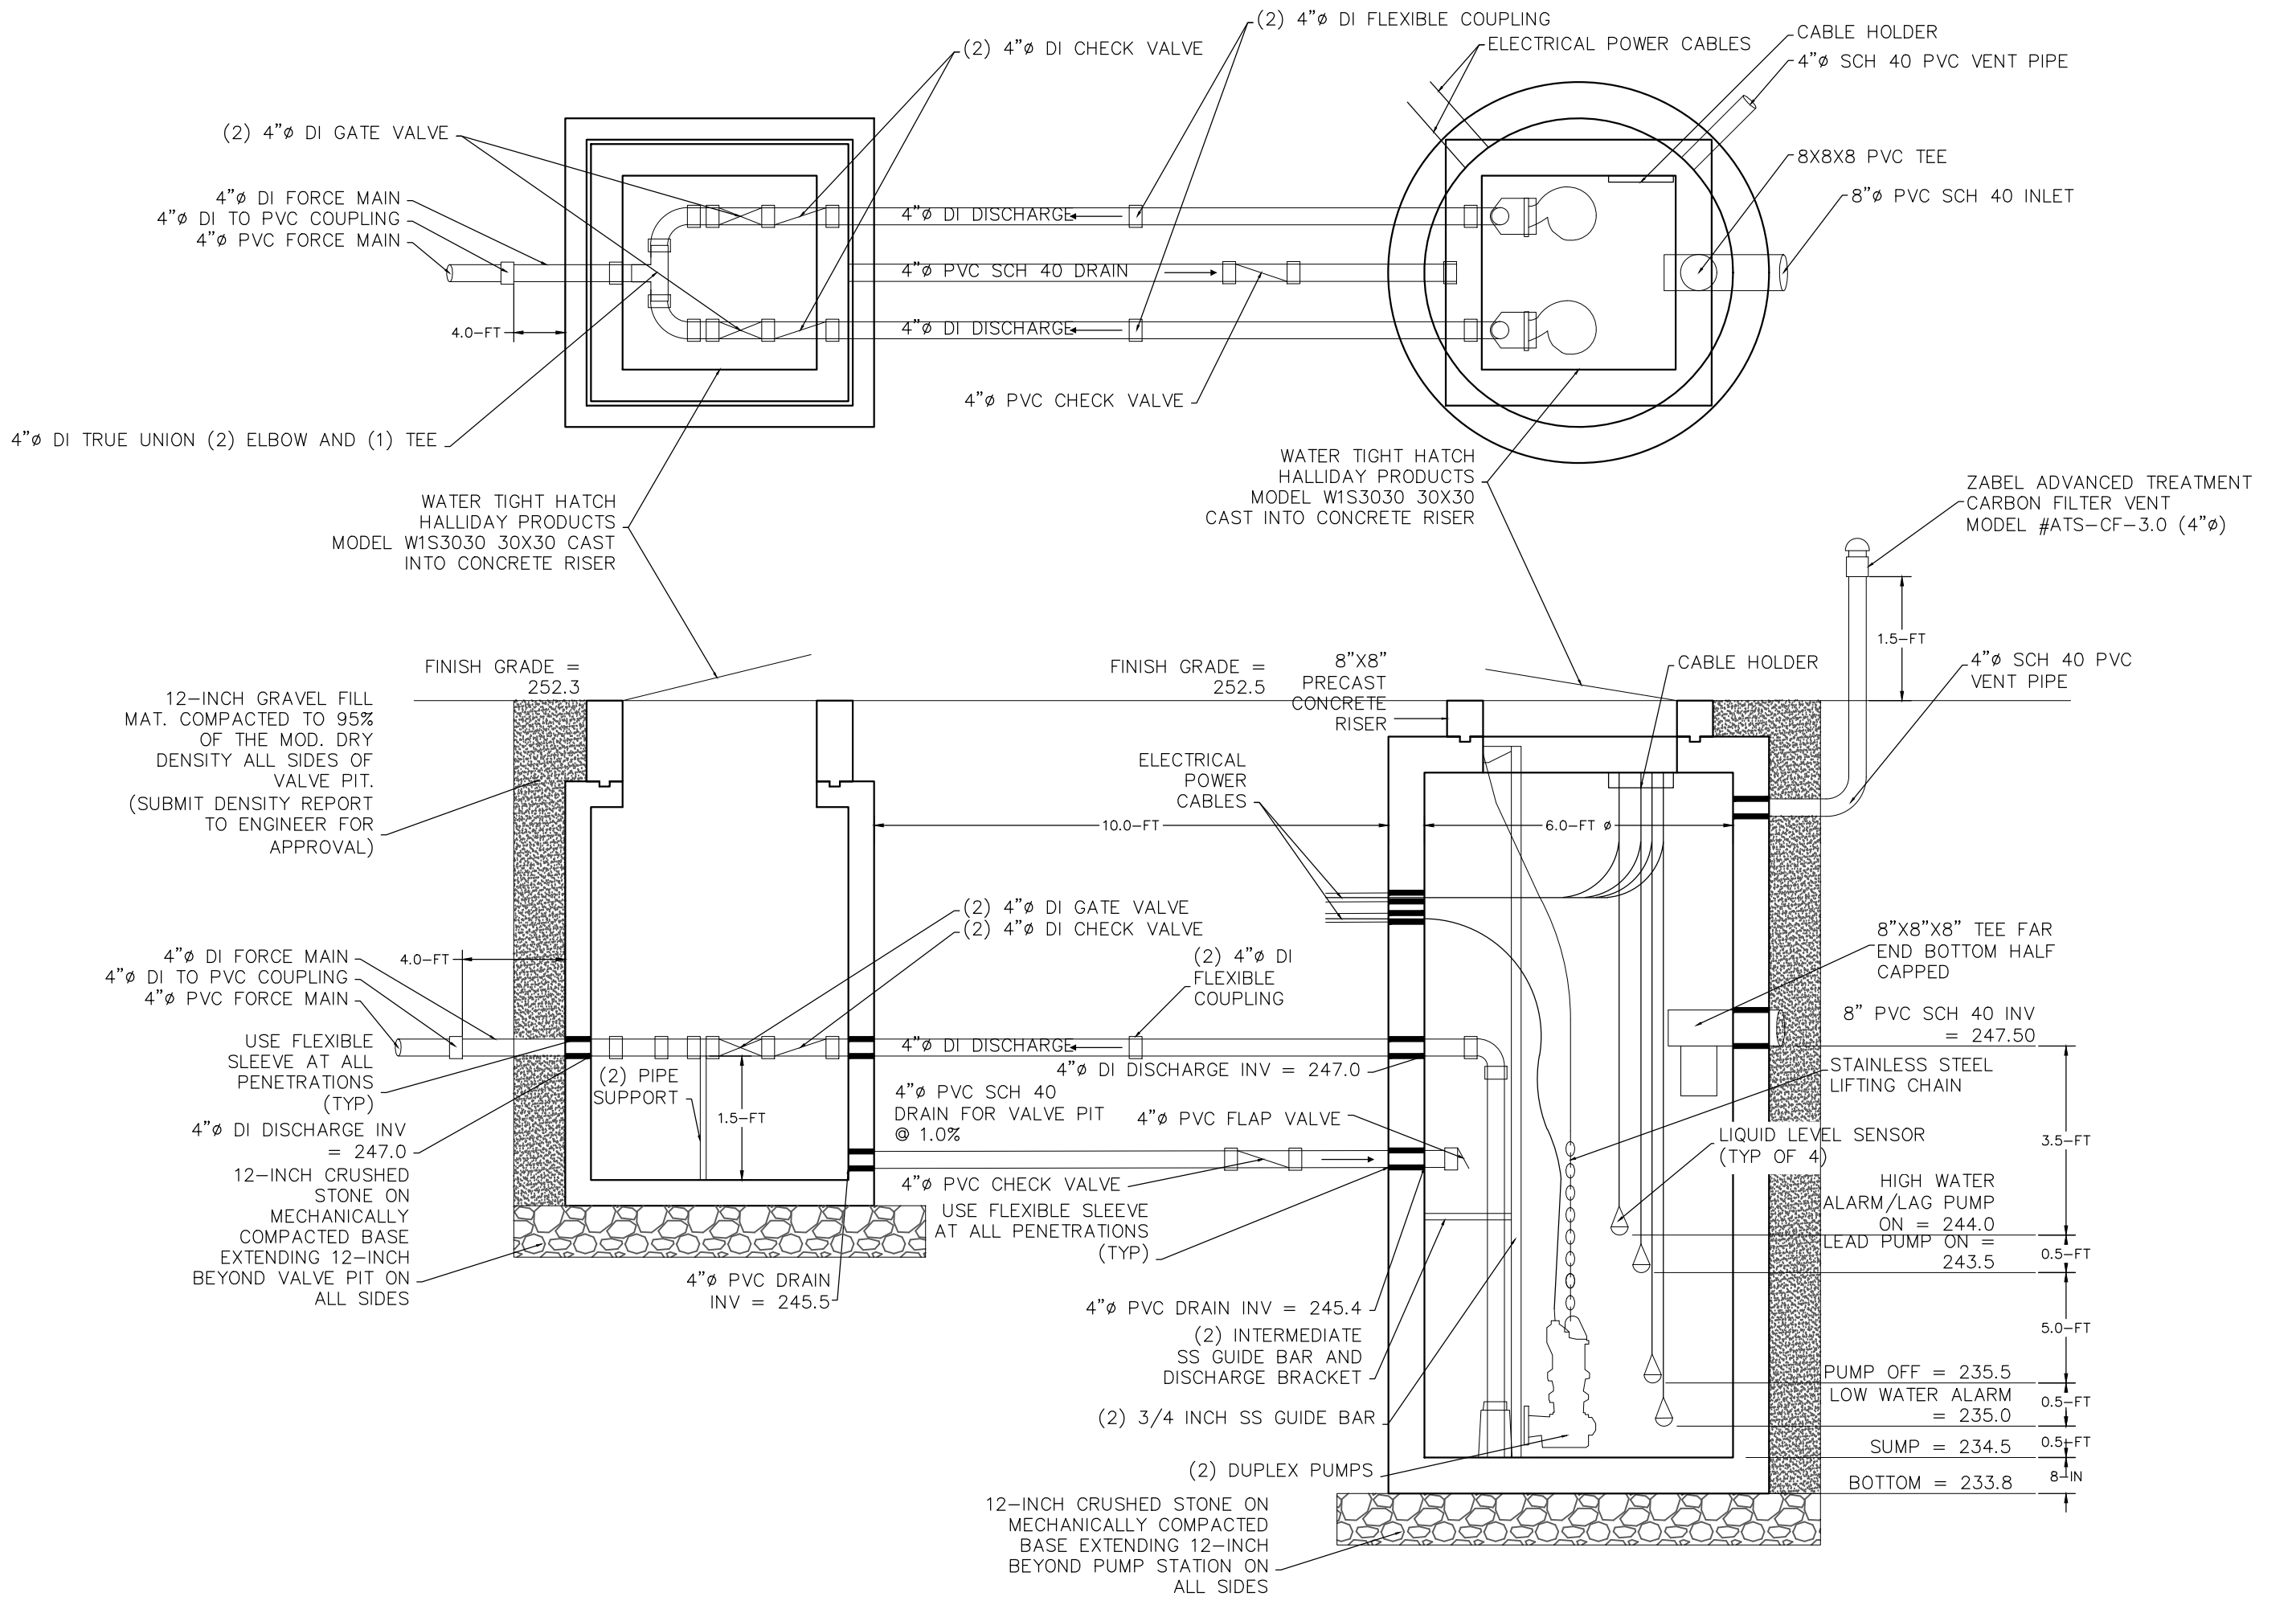

ISSUED FOR PERMIT

RESERVED FOR REGISTRY USE	APPROVAL REQUIRED UNDER THE SUBDIVISION CONTROL LAW AYER PLANNING BOARD BEING A MAJORITY DATE APPROVED: _____ DATE ENDORSED: _____		DIG SAFE 1-888-344-7233	I CERTIFY THAT THIS PLAN CONFORMS TO THE RULES AND REGULATIONS OF THE REGISTERS OF DEEDS OF THE COMMONWEALTH OF MASSACHUSETTS FRANCIS M. McPARTLAN CIVIL No. 4557 Professional Engineer Professional Engineer DATE	DILLIS & ROY CIVIL DESIGN GROUP CIVIL ENGINEERS LAND SURVEYORS WETLAND CONSULTANTS 1 MAIN STREET, SUITE 1 LUNENBURG, MA 01462 PHONE: (978) 779-6091 www.dillisandroy.com PLAN REVISIONS <table><thead><tr><th>NO.</th><th>DATE:</th><th>DESCRIPTION:</th><th>BY:</th></tr></thead><tbody><tr><td> </td><td> </td><td> </td><td> </td></tr><tr><td> </td><td> </td><td> </td><td> </td></tr><tr><td> </td><td> </td><td> </td><td> </td></tr></tbody></table>	NO.	DATE:	DESCRIPTION:	BY:													OPEN SPACE RESIDENTIAL PLAN AYER, MASSACHUSETTS CONSTRUCTION DETAILS 7 STRATTON HILL 40 0 20 40 80 160 1 in. = 40 ft. <table><tr><td>DESIGN BY: RPV/FMM</td><td>DRAWN BY: RPV</td><td>CHECKED BY: FMM</td><td>SHEET NO. C7.6</td></tr><tr><td>DATE: 3/14/2024</td><td>JOB NUMBER: 6083</td><td>DRAWING NO. 6083-GRD</td><td> </td></tr></table>	DESIGN BY: RPV/FMM	DRAWN BY: RPV	CHECKED BY: FMM	SHEET NO. C7.6	DATE: 3/14/2024	JOB NUMBER: 6083	DRAWING NO. 6083-GRD	
NO.	DATE:	DESCRIPTION:	BY:																											
DESIGN BY: RPV/FMM	DRAWN BY: RPV	CHECKED BY: FMM	SHEET NO. C7.6																											
DATE: 3/14/2024	JOB NUMBER: 6083	DRAWING NO. 6083-GRD																												